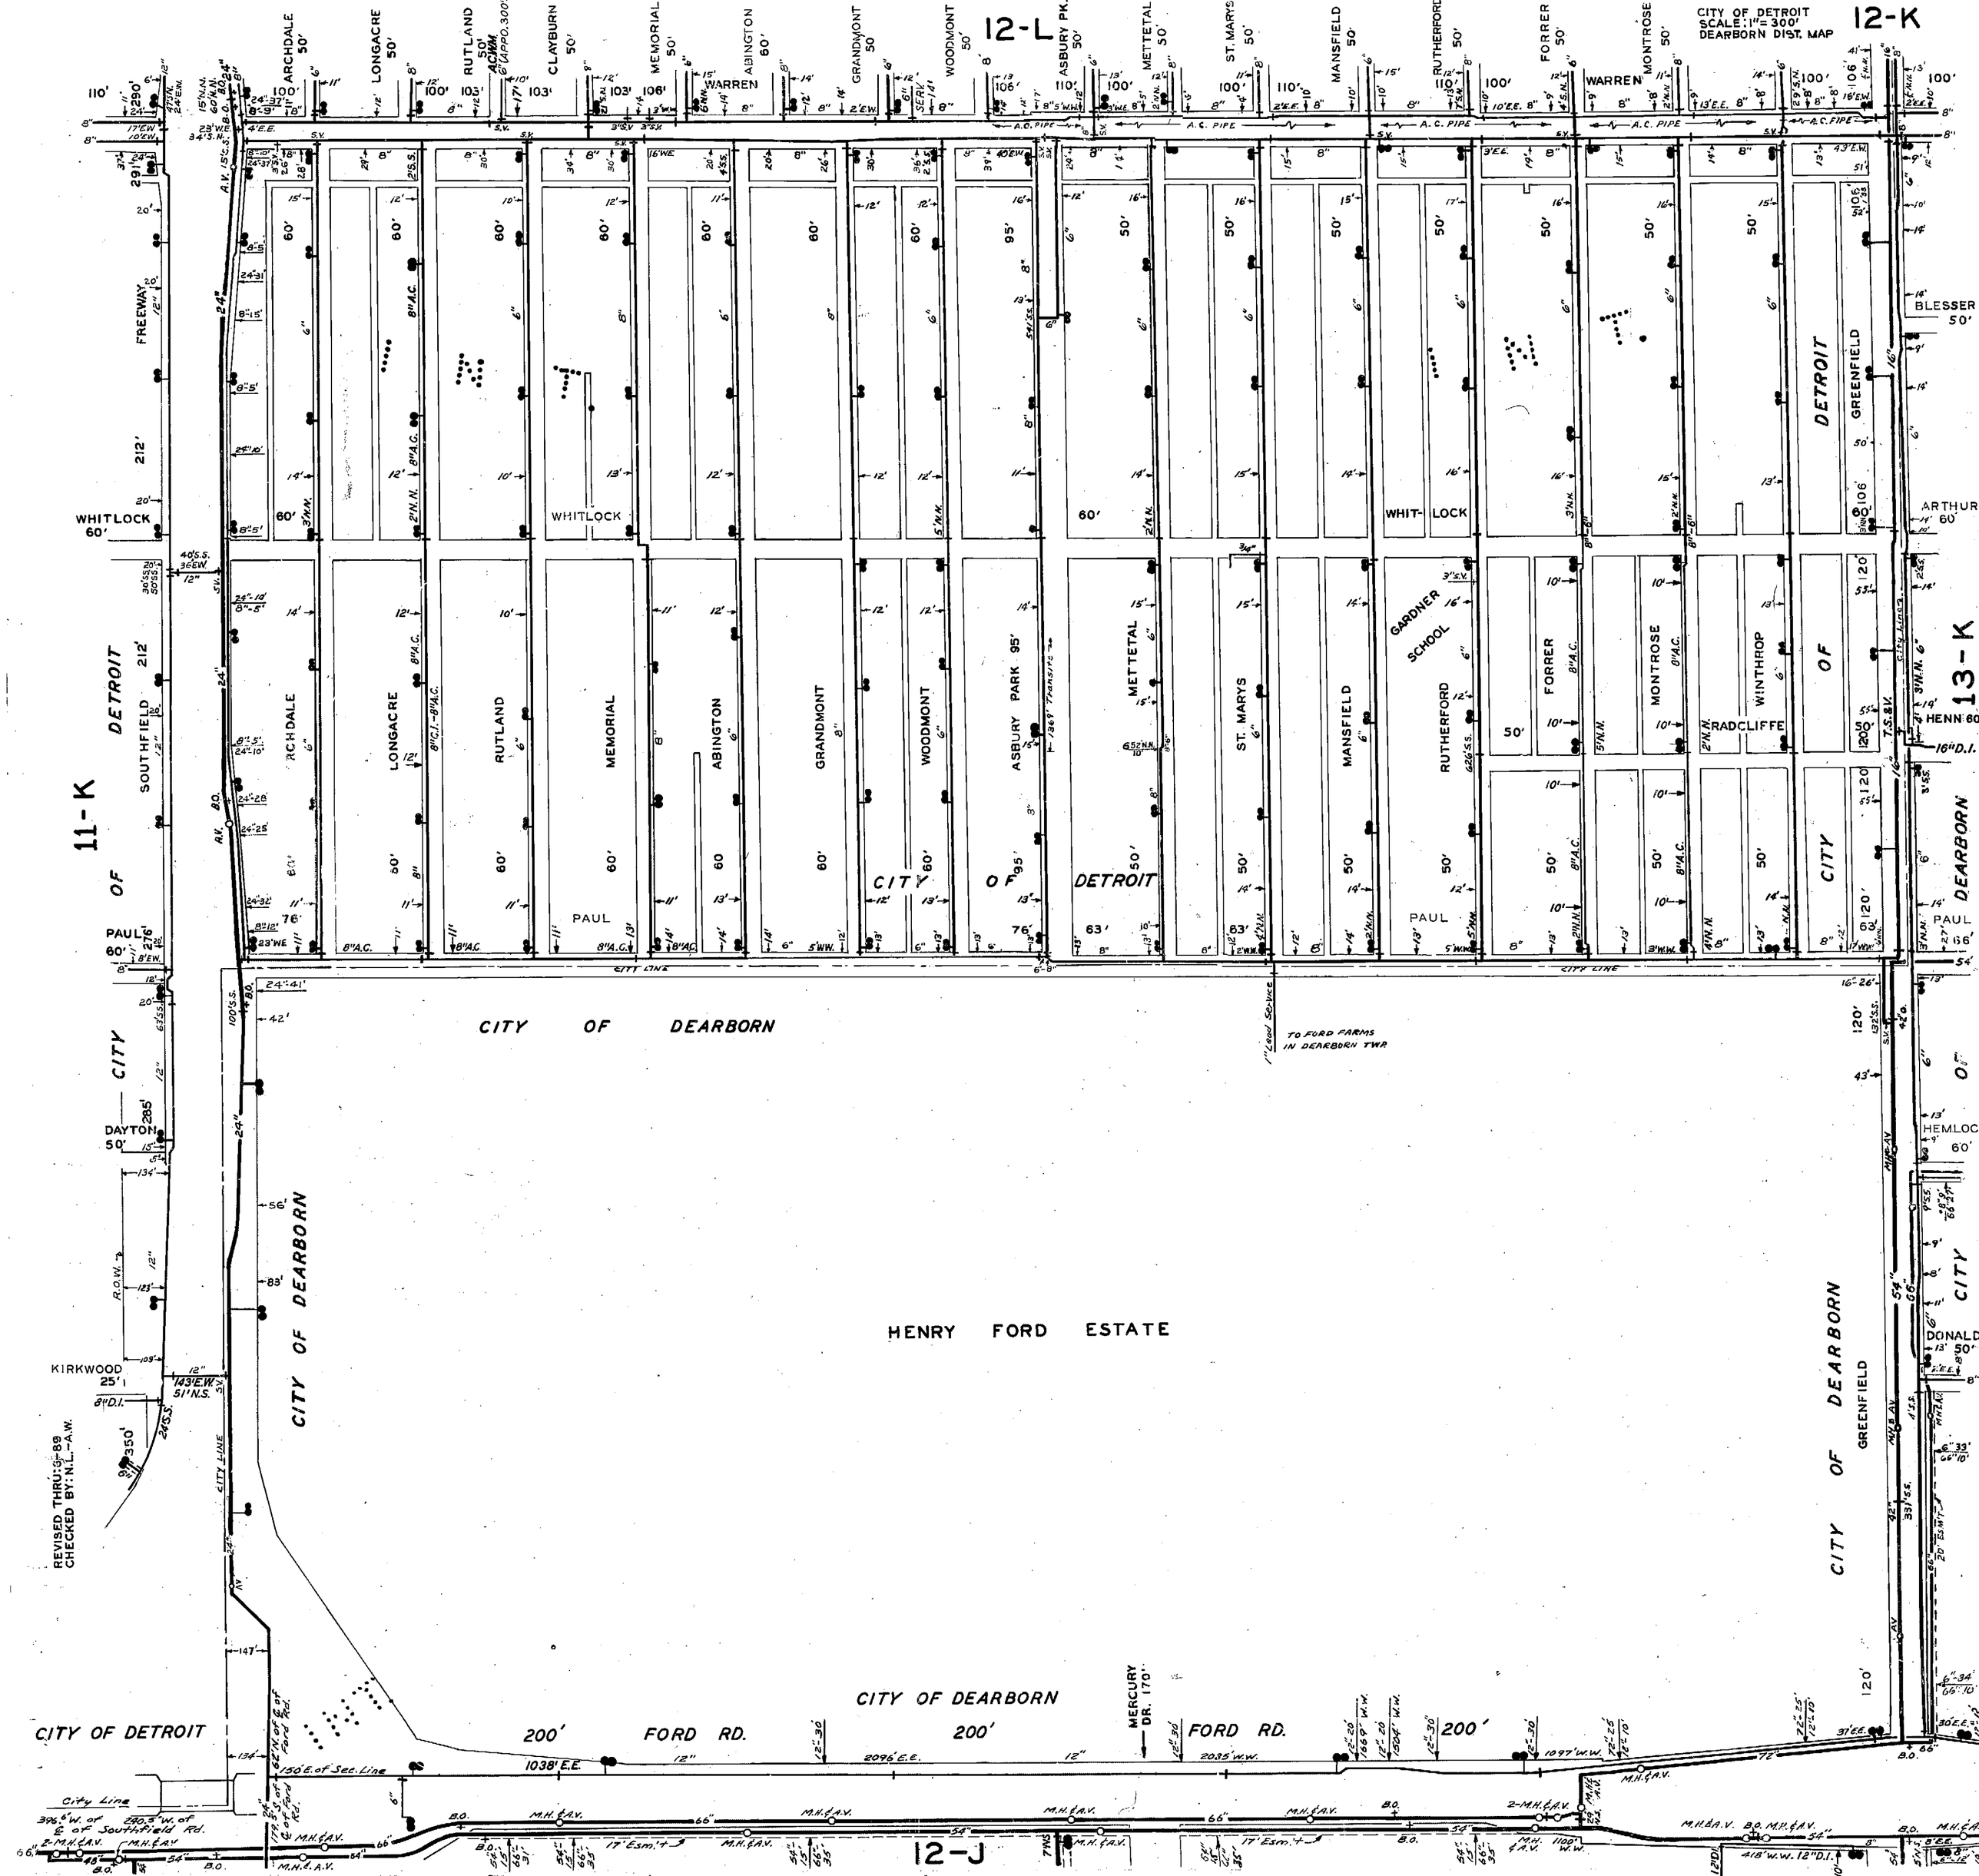

12-L
12-K
CITY OF DETROIT
SCALE: 1" = 300'
DEARBORN DIST. MAP
ARCHDALE 50'
LONGACRE 50'
RUTLAND 50'
CLAYBURN 50'
MEMORIAL 50'
ABINGTON 60'
GRANDMONT 50'
WOODMONT 50'
ASBURY PK. 50'
METTETAL 50'
ST. MARYS 50'
MANSFIELD 50'
RUTHERFORD 50'
FORRER 50'
MONTROSE 50'
WARREN
FREEWAY
WHITLOCK 60'
SOUTHFIELD 212'
PAUL 60'
DAYTON 50'
KIRKWOOD 25'
11-K
13-K
BLESSER 50'
ARTHUR 60'
HENN 60'
HEMLOC 60'
DONALD 50'
GREENFIELD
GARDNER SCHOOL
RADCLIFFE
WINTHROP
CITY OF DETROIT
CITY OF DEARBORN
CITY OF DEARBORN
CITY OF DEARBORN
CITY OF DEARBORN
CITY OF DETROIT
HENRY FORD ESTATE
TO FORD FARMS IN DEARBORN TWP.
MERCURY DR. 170'
200' FORD RD.
200' FORD RD.
1038' E.E.
2096' E.E.
2035' W.W.
1097' W.W.
150' E. of Sec. Line
City Line
12-J
REVISED THRU: 3-89
CHECKED BY: N.L.-A.W.