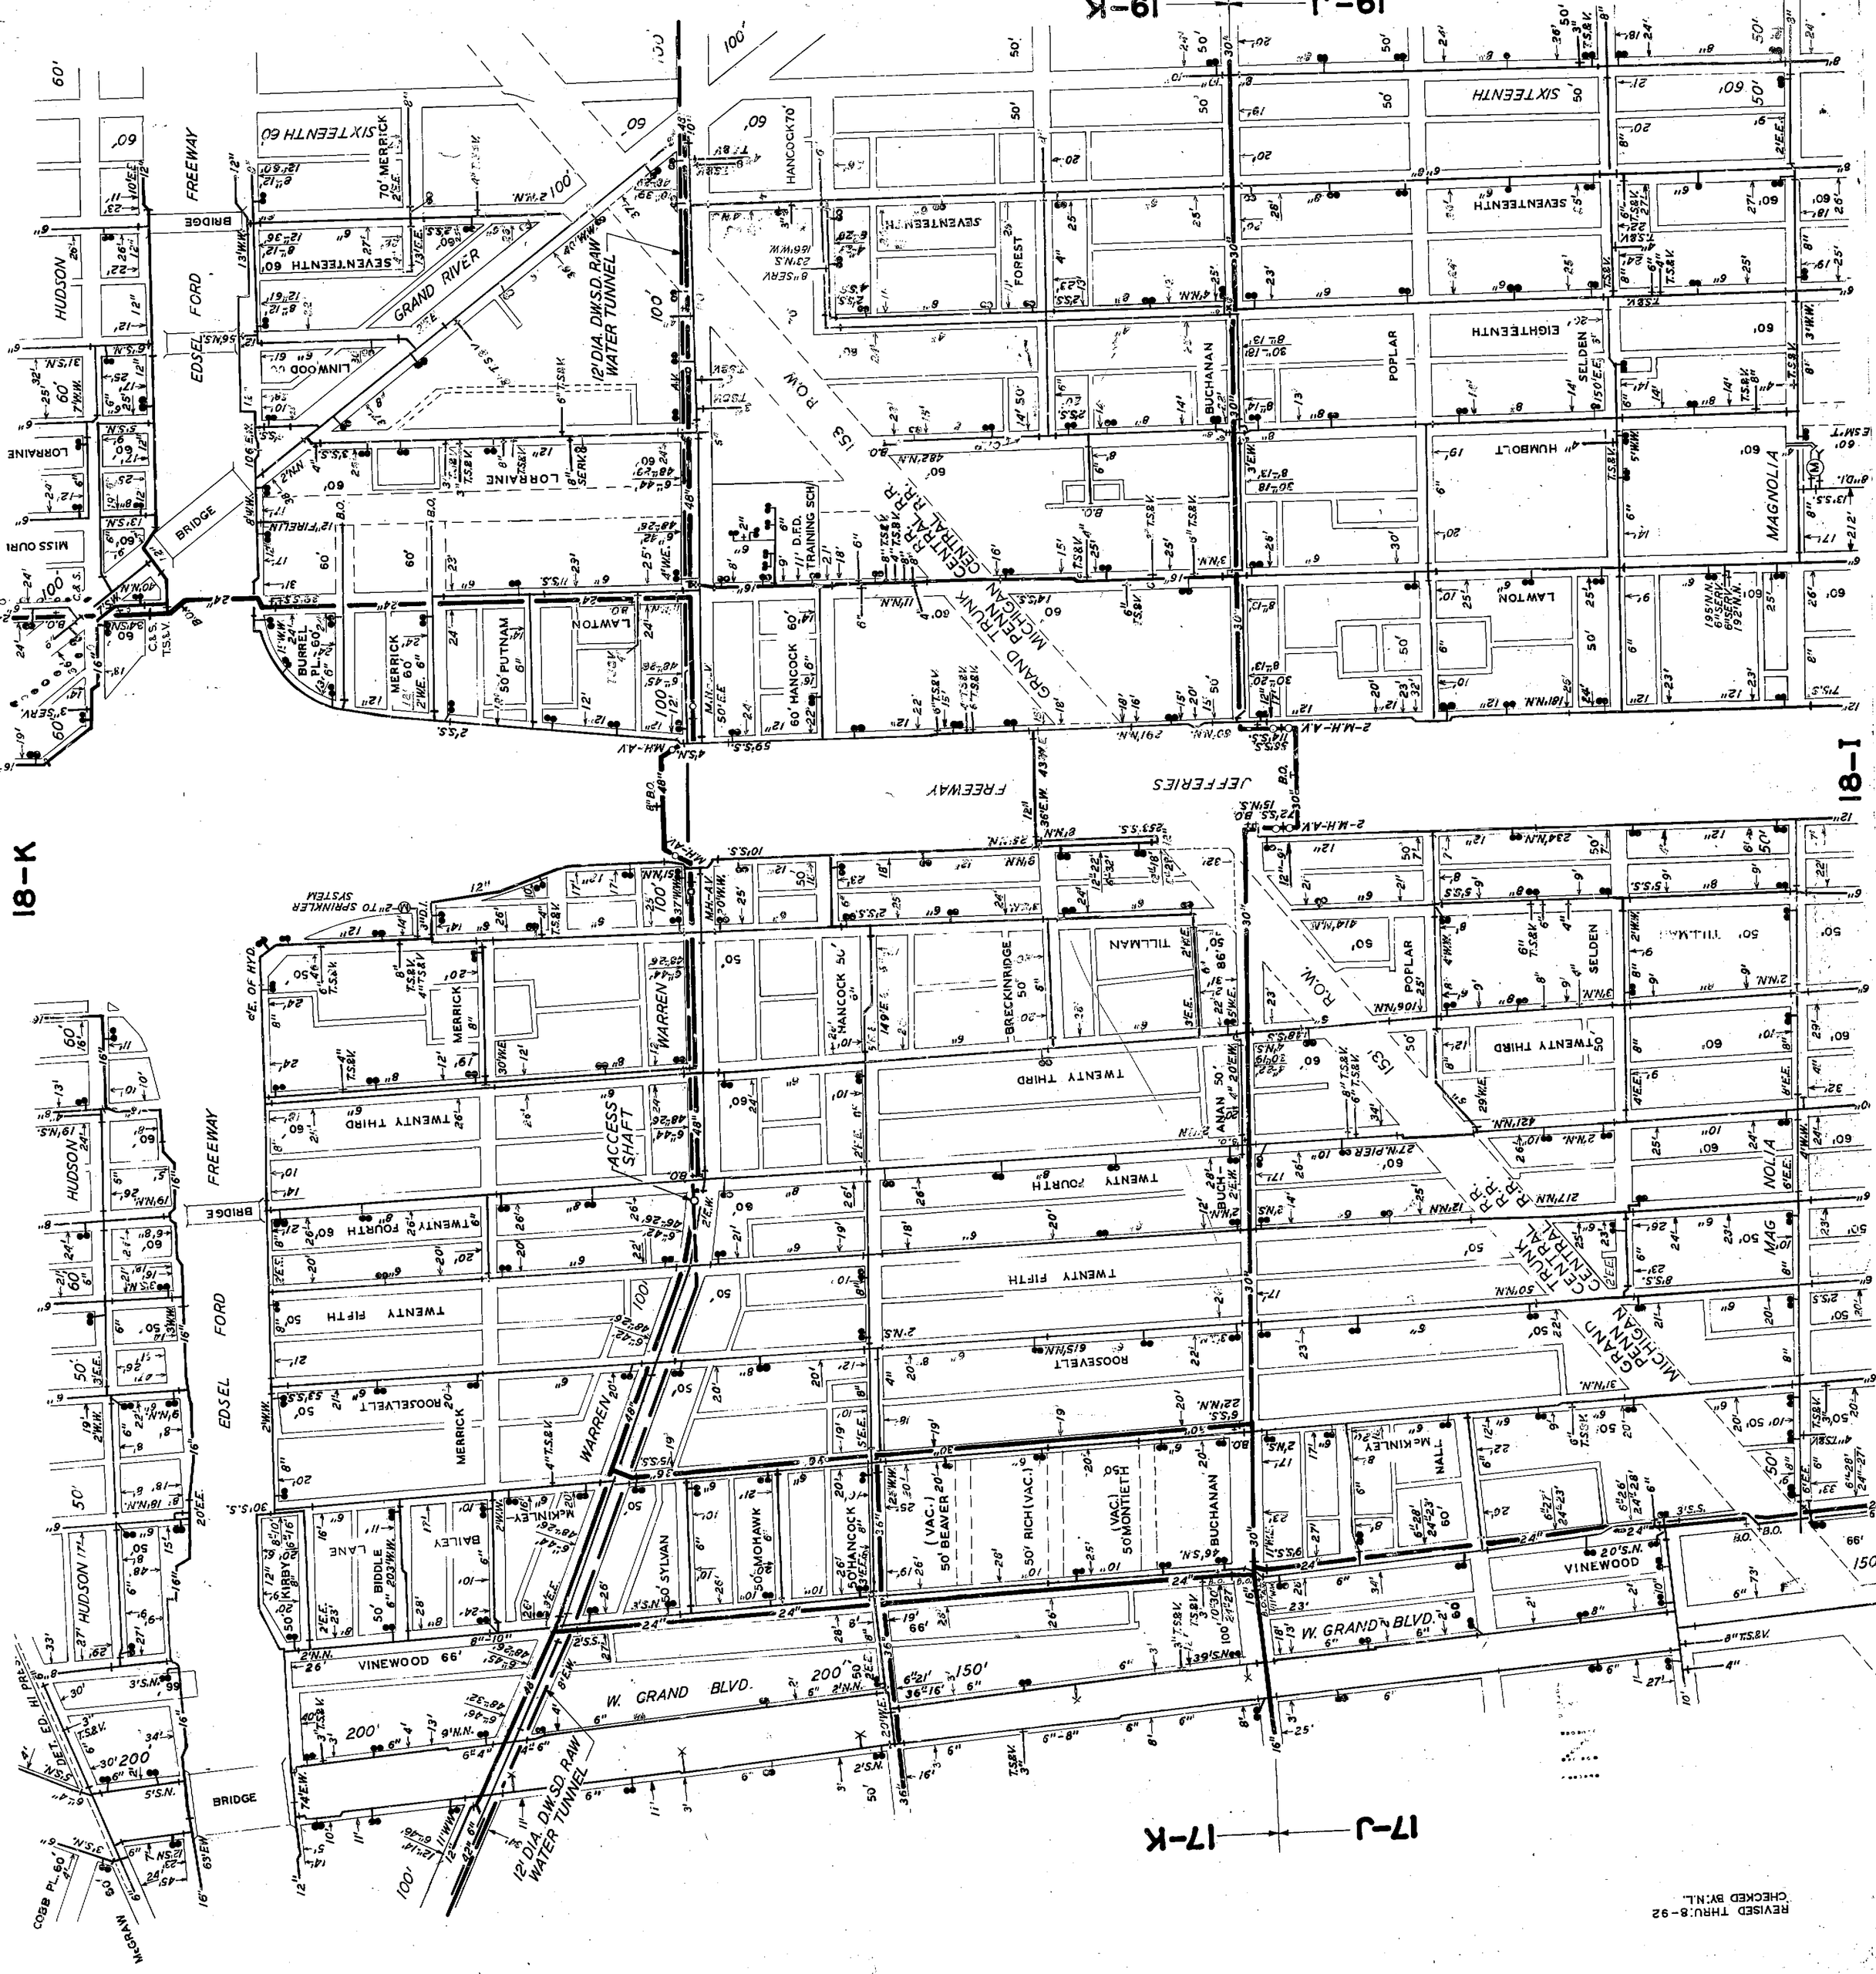
19-K
19-J
18-K
18-I
17-K
17-J
HUDSON
FREEWAY
EDSEL FORD
BRIDGE
SIXTEENTH
SEVENTEENTH
EIGHTEENTH
SIXTEENTH
SEVENTEENTH
MERRICK
HANCOCK
FOREST
POPLAR
SELDEN
HUMBOLT
MAGNOLIA
LAWTON
BUCHANAN
LORAINE
MISSOURI
GRAND RIVER
12' DIA. D.W.S.D. RAW WATER TUNNEL
153 R.O.W.
GRAND TRUNK CENTRAL RR
MICHIGAN CENTRAL RR
D.F.D. TRAINING SCH.
JEFFERIES FREEWAY
TILLMAN
BRECKINRIDGE
WARREN
TWENTY THIRD
TWENTY FOURTH
TWENTY FIFTH
ROOSEVELT
ACCESS SHAFT
McKINLEY
BIDDLE
BAILEY
LANE
KIRBY
SYLVAN
MOHAWK
BEAVER
RICH
MONTIETH
NALL
VINEWOOD
W. GRAND BLVD.
TO SPRINKLER SYSTEM
COBB PL.
McGRAW
REVISED THRU: 8-92
CHECKED BY: N.L.