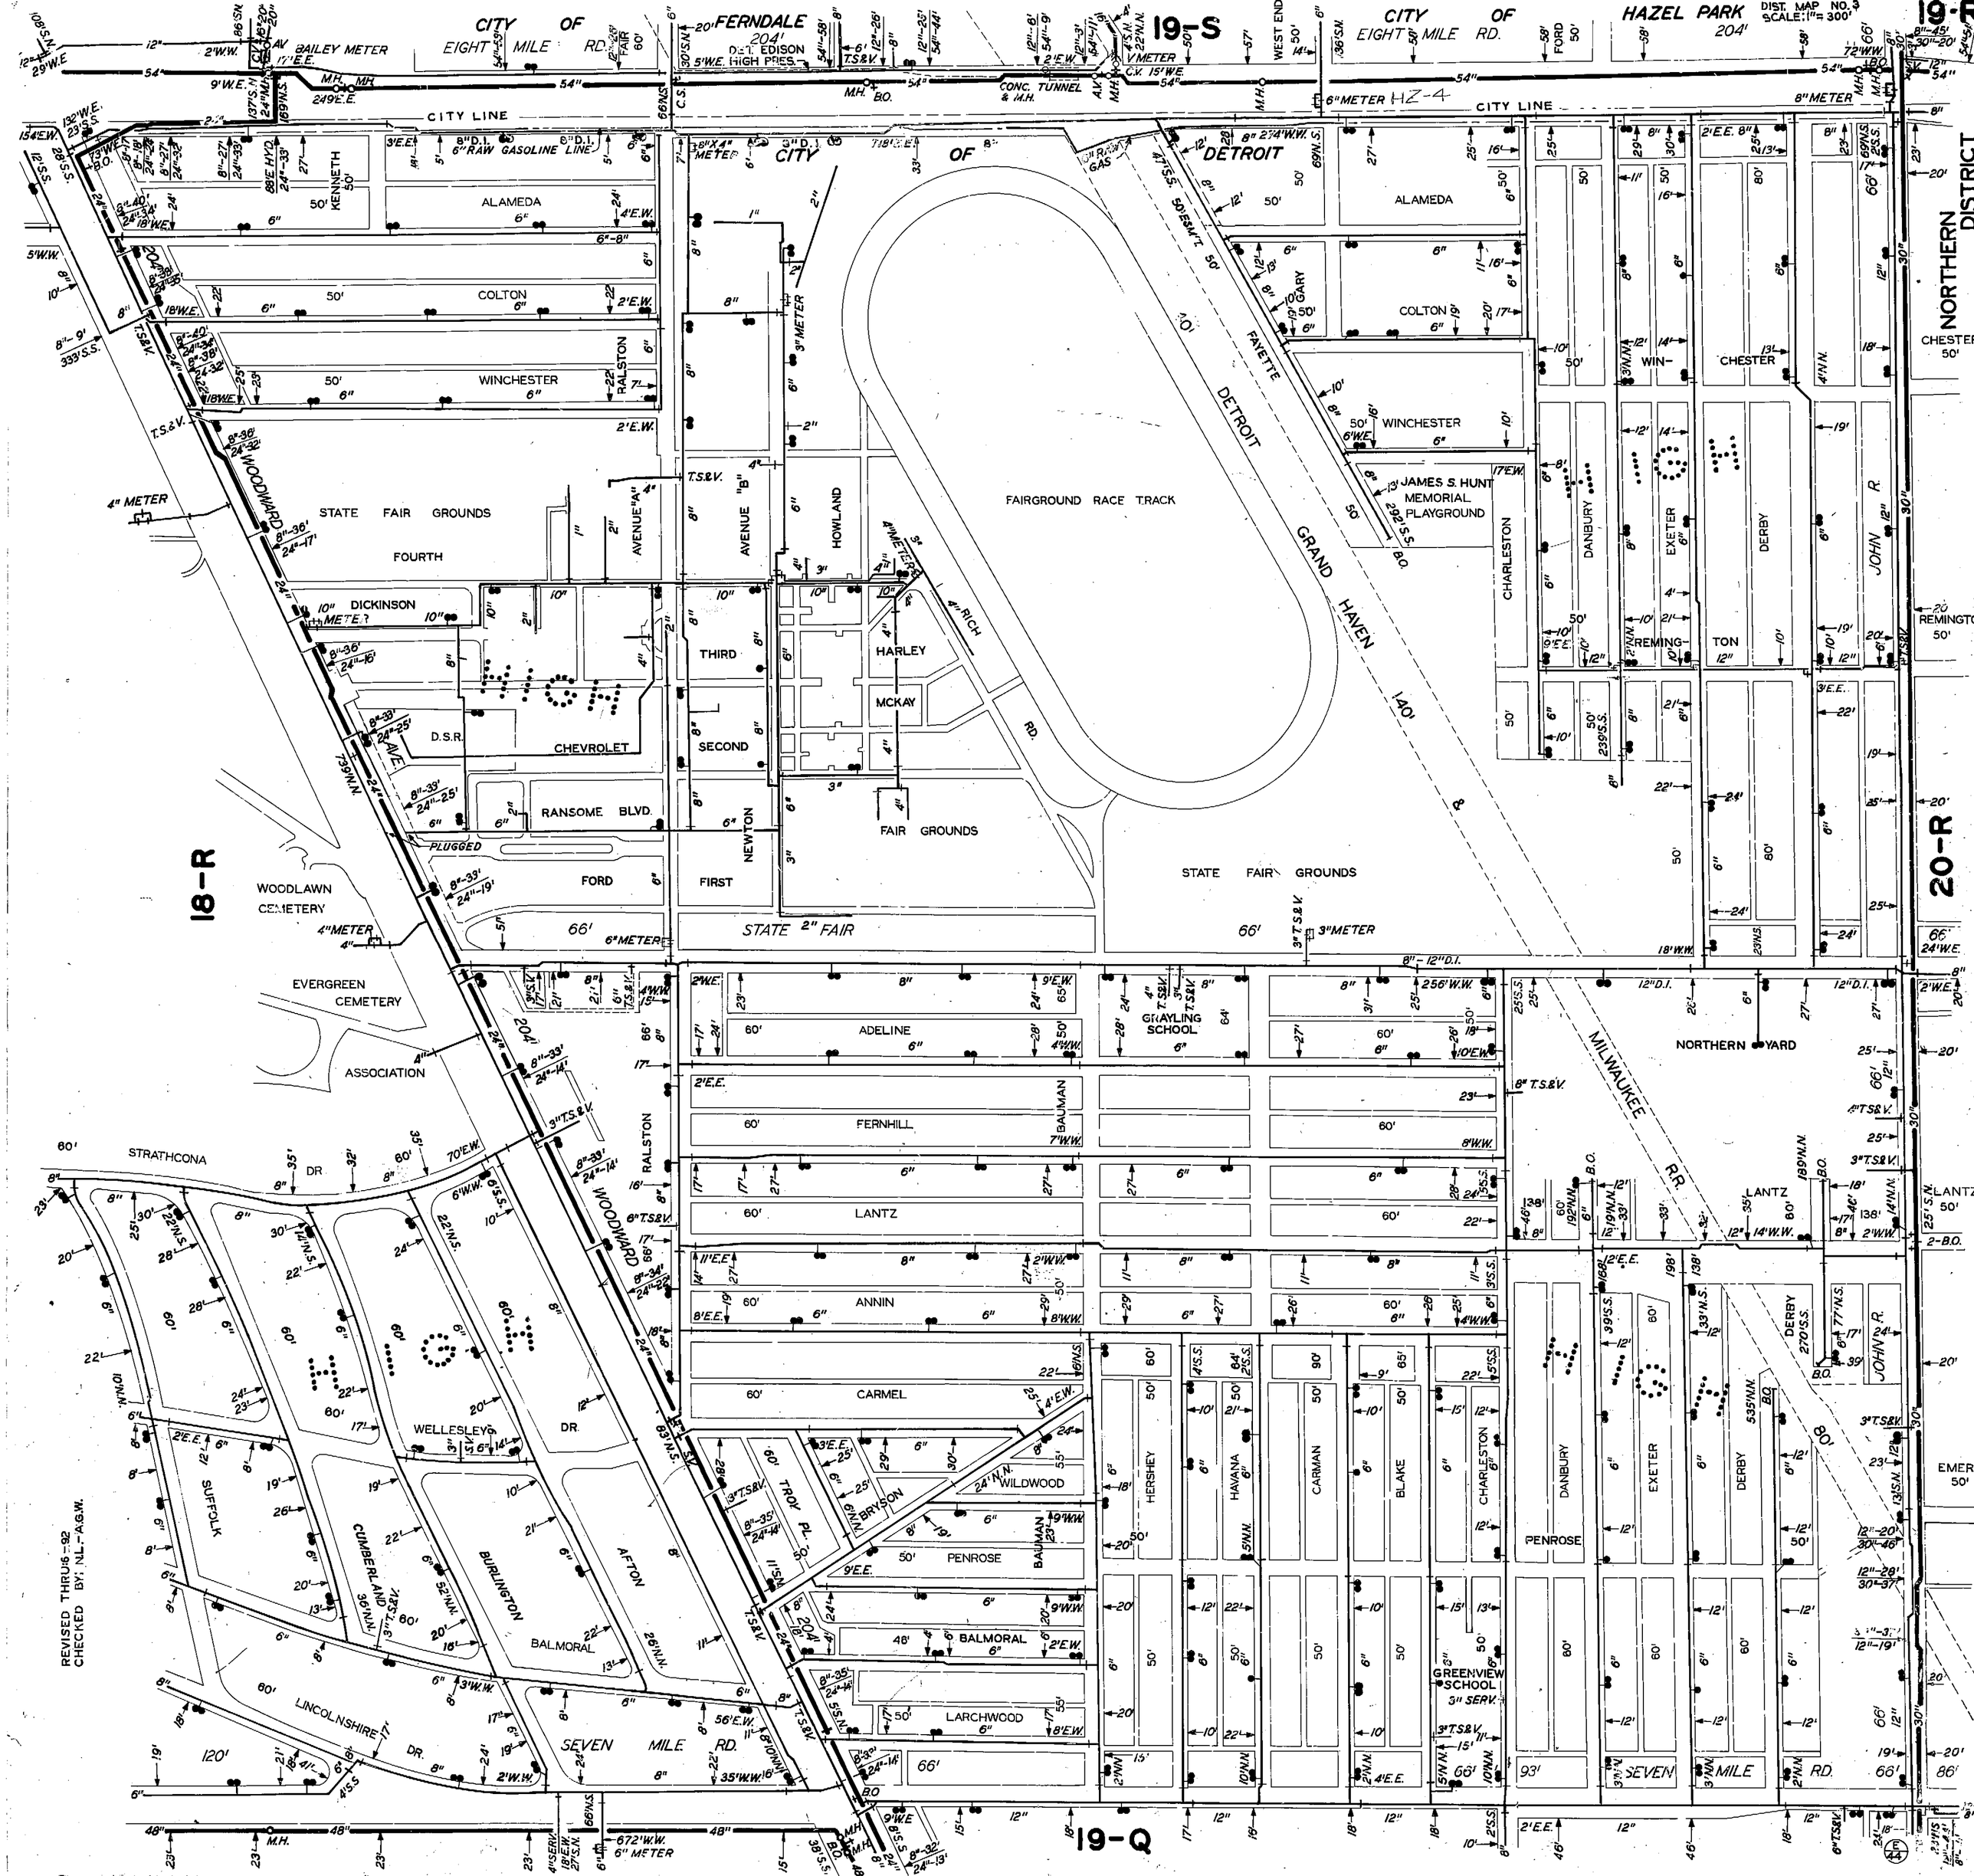

CITY OF FERNDALE
204'
EIGHT MILE RD.
BAILEY METER
DET. EDISON HIGH PRES.
CONC. TUNNEL & M.H.
19-S
CITY OF HAZEL PARK
204'
DIST. MAP NO. 3 SCALE: 1" = 300'
19-R
CITY LINE
CITY OF DETROIT
6" RAW GASOLINE LINE
KENNETH
ALAMEDA
COLTON
WINCHESTER
RALSTON
WOODWARD
STATE FAIR GROUNDS
FOURTH
DICKINSON
AVENUE "A"
AVENUE "B"
HOWLAND
FAIRGROUND RACE TRACK
DETROIT GRAND HAVEN
FAYETTE
GARY
JAMES S. HUNT MEMORIAL PLAYGROUND
CHARLESTON
DANBURY
EXETER
DERBY
WIN-CHESTER
REMING-TON
JOHN R.
NORTHERN DISTRICT
CHESTER
REMINGTON
THIRD
HARLEY
MCKAY
RICH RD.
D.S.R.
CHEVROLET
SECOND
RANSOME BLVD.
NEWTON
FAIR GROUNDS
FORD
FIRST
STATE FAIR GROUNDS
STATE 2" FAIR
18-R
20-R
WOODLAWN CEMETERY
EVERGREEN CEMETERY ASSOCIATION
ADELINE
GRAYLING SCHOOL
NORTHERN YARD
MILWAUKEE R.R.
FERNHILL
BAUMAN
LANTZ
ANNIN
CARMEL
STRATHCONA DR.
WELLESLEY DR.
SUFFOLK
CUMBERLAND
BURLINGTON
AFTON
BALMORAL
LINCOLNSHIRE DR.
SEVEN MILE RD.
TROY PL.
BRYSON
WILDWOOD
PENROSE
LARCHWOOD
HERSHEY
HAVANA
CARMAN
BLAKE
GREENVIEW SCHOOL
EMER
19-Q
REVISED THRU 6-92
CHECKED BY: N.L.-A.G.W.