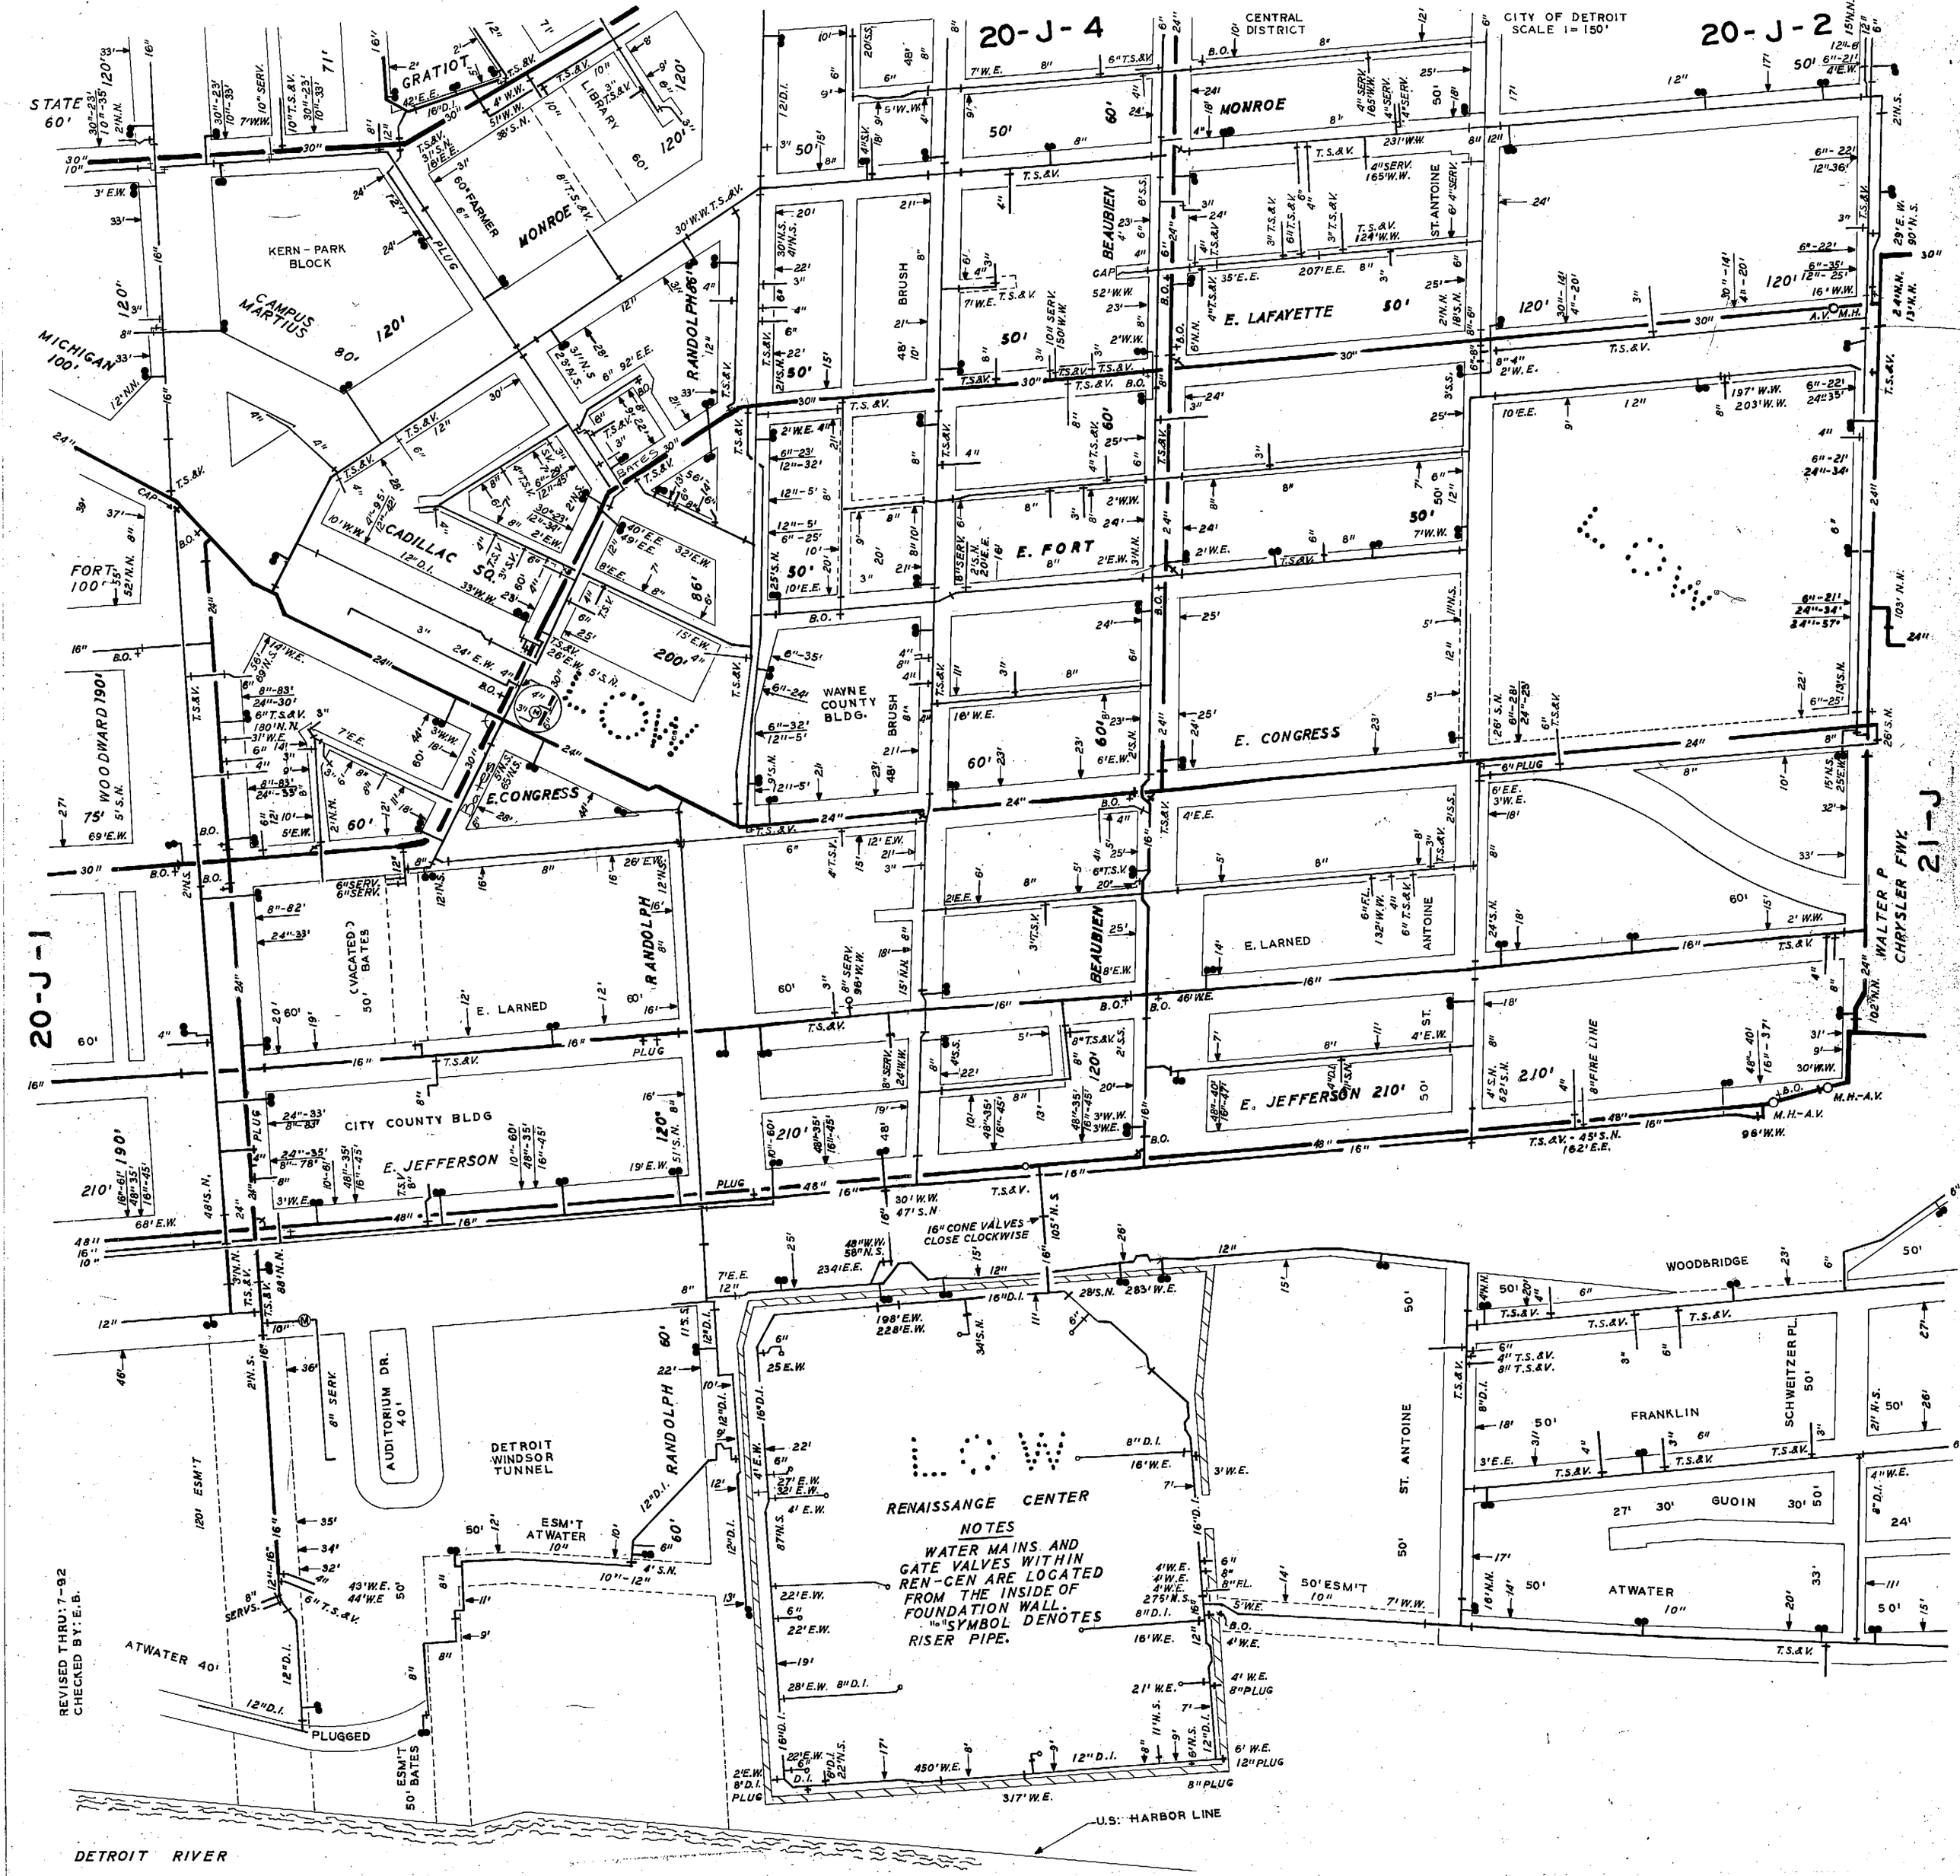
20-J-4
20-J-2
20-J-1
21-J
CENTRAL DISTRICT
CITY OF DETROIT
SCALE 1= 150'
STATE 60'
GRATIOT
MONROE
KERN-PARK BLOCK
CAMPUS MARTIUS
MICHIGAN 100'
RANDOLPH
CADILLAC SQ.
FORT 100'
WOODWARD 190'
E. CONGRESS
WAYNE COUNTY BLDG.
BRUSH
BEAUBIEN
E. LAFAYETTE
E. FORT
E. CONGRESS
E. LARNED
E. JEFFERSON
CITY COUNTY BLDG
ST. ANTOINE
WALTER P CHRYSLER FWY.
16" CONE VALVES CLOSE CLOCKWISE
WOODBRIDGE
FRANKLIN
SCHWEITZER PL.
GUOIN
ATWATER
AUDITORIUM DR. 40'
DETROIT WINDSOR TUNNEL
ESM'T ATWATER
ATWATER 40'
PLUGGED
ESM'T BATES
LOW
RENAISSANCE CENTER
NOTES
WATER MAINS AND GATE VALVES WITHIN REN-CEN ARE LOCATED FROM THE INSIDE OF FOUNDATION WALL.
"o" SYMBOL DENOTES RISER PIPE.
U.S. HARBOR LINE
DETROIT RIVER
REVISED THRU: 7-92
CHECKED BY: E.B.