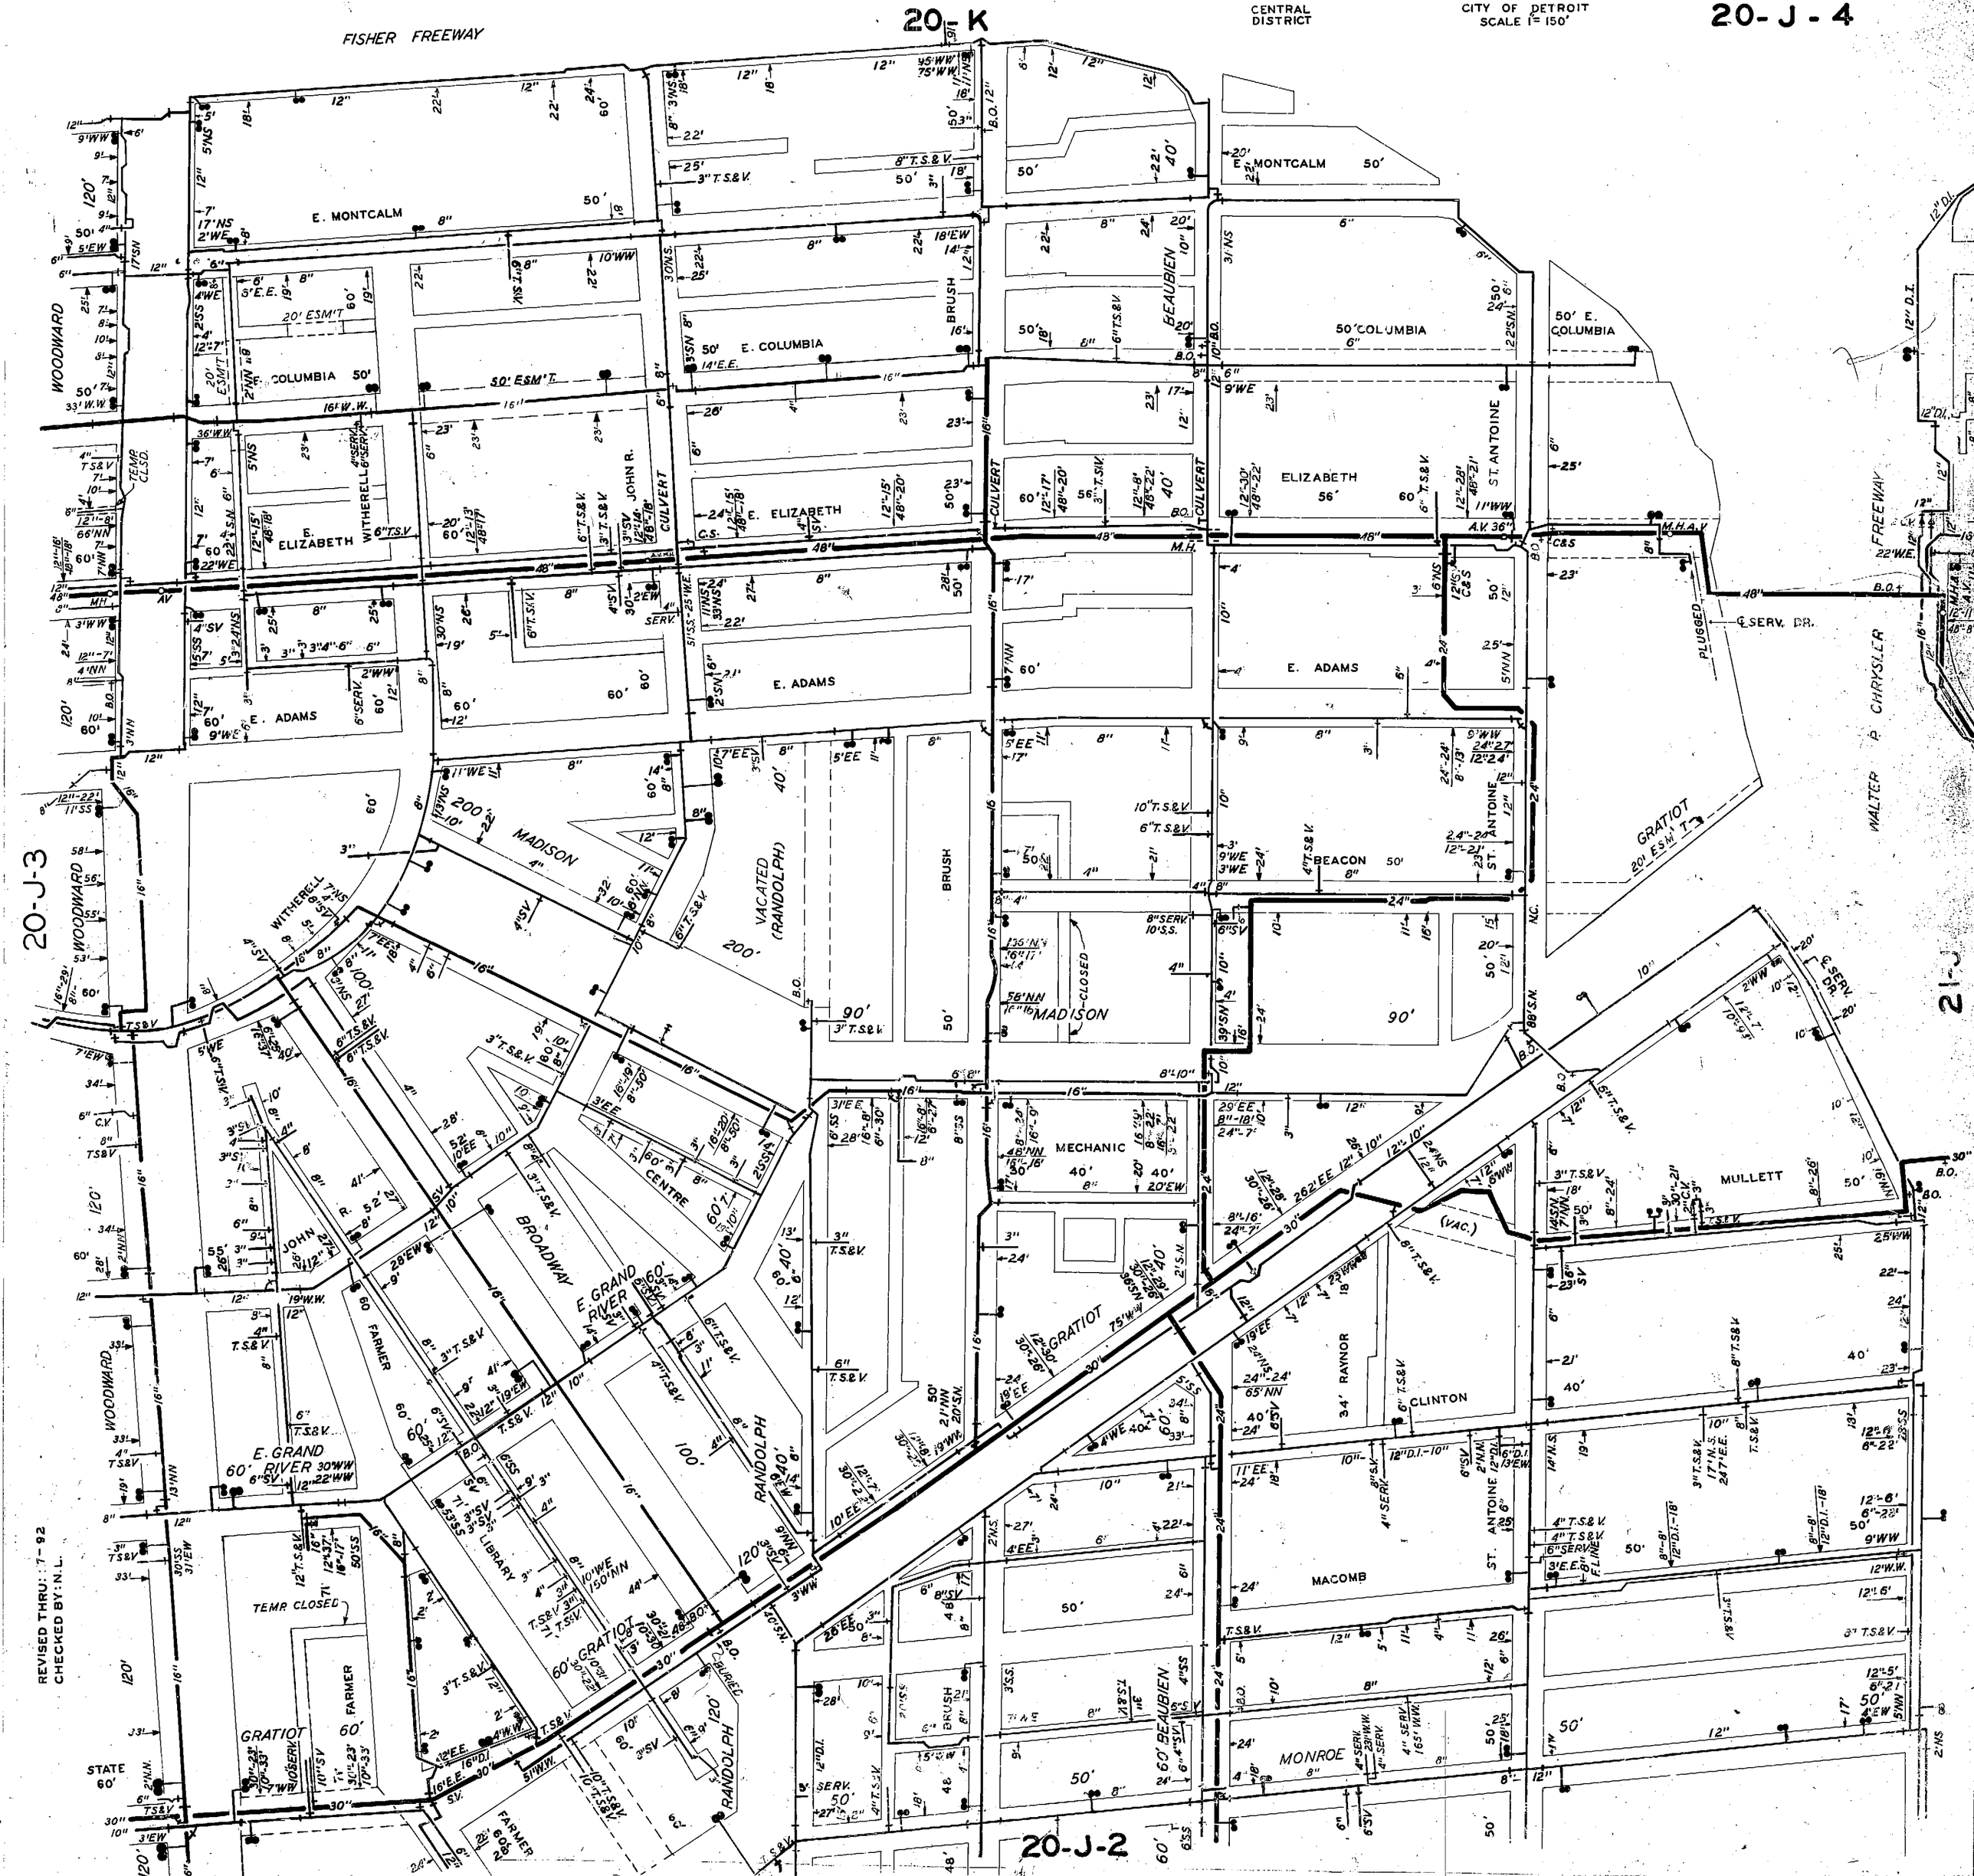

20-K
CENTRAL DISTRICT
CITY OF DETROIT
SCALE 1" = 150'
20-J-4
FISHER FREEWAY
E. MONTCALM
E. COLUMBIA
E. ELIZABETH
E. ADAMS
WOODWARD
WITHERELL
JOHN R.
CULVERT
BRUSH
BEAUBIEN
ST. ANTOINE
MADISON
VACATED (RANDOLPH)
BEACON
MECHANIC
MULLETT
CENTRE
BROADWAY
E. GRAND RIVER
FARMER
LIBRARY
RANDOLPH
GRATIOT
RAYNOR
CLINTON
MACOMB
MONROE
WALTER P. CHRYSLER FREEWAY
PLUGGED
℄ SERV. DR.
TEMP. CLOSED
STATE
20-J-3
20-J-2
21-J
REVISED THRU: 7-92
CHECKED BY: N.L.