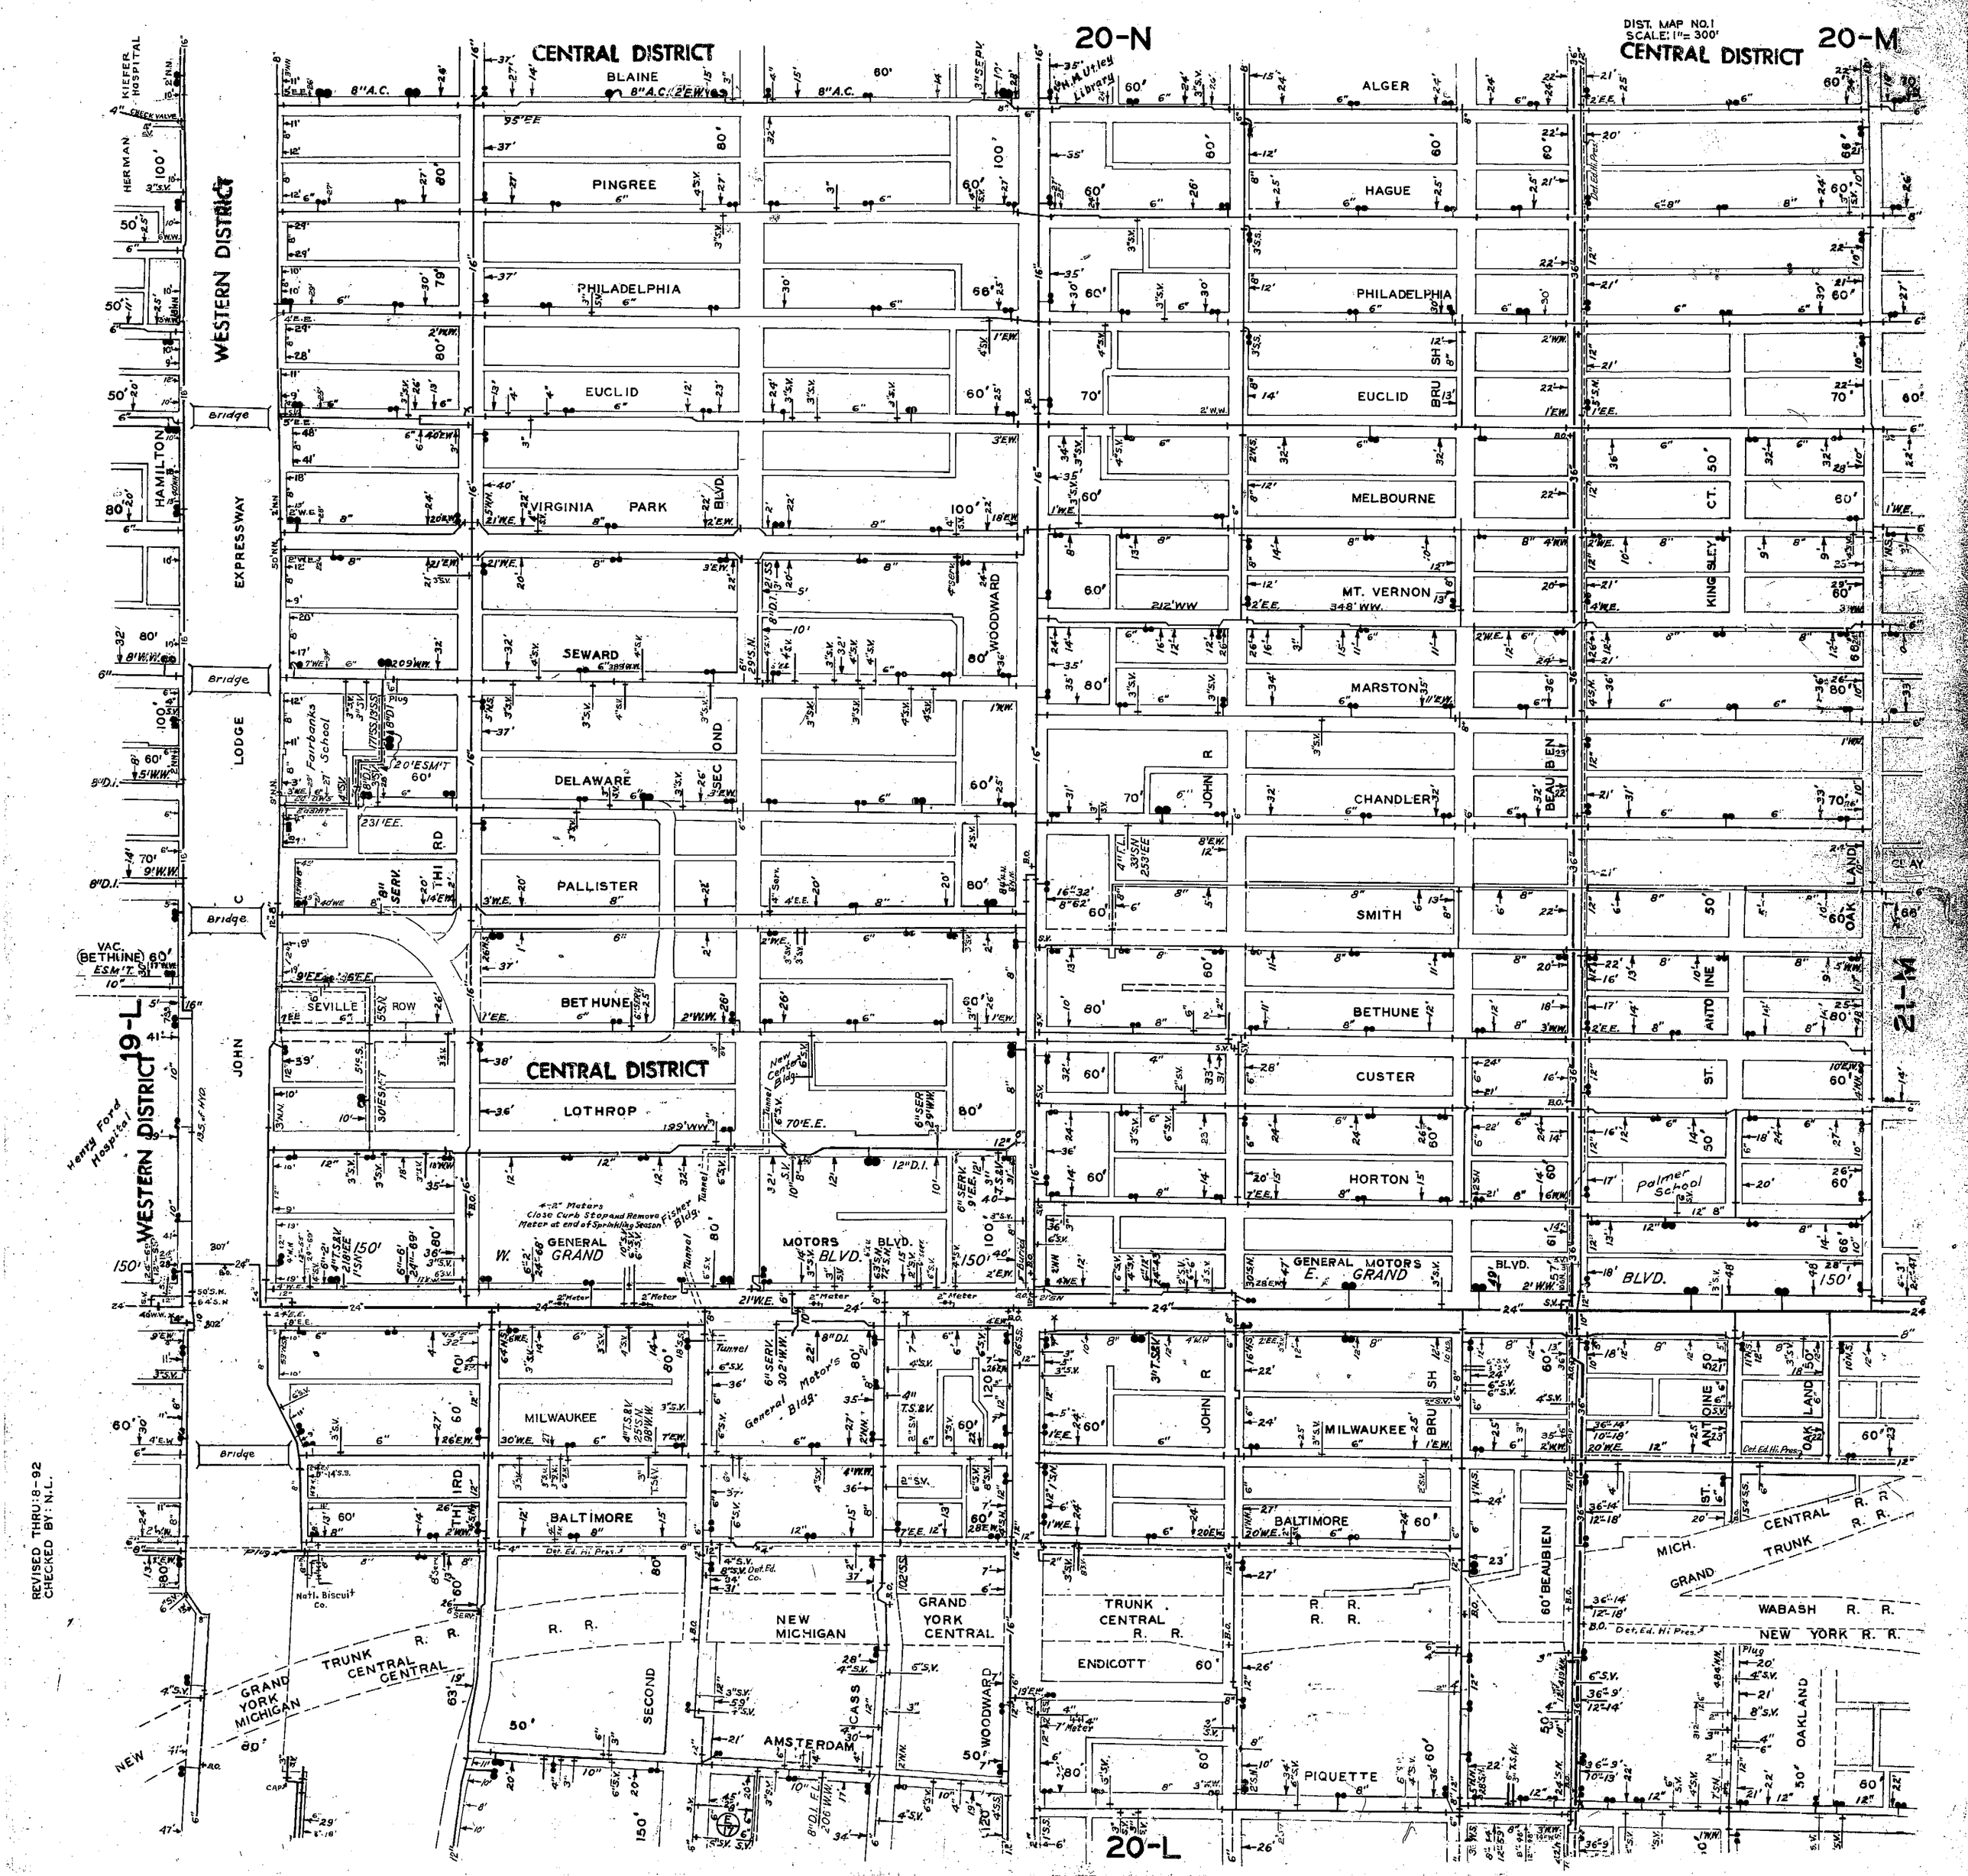

20-N
DIST. MAP NO. 1
SCALE: 1" = 300'
CENTRAL DISTRICT
20-M
CENTRAL DISTRICT
WESTERN DISTRICT
WESTERN DISTRICT
19-L
21-M
20-L
BLAINE
PINGREE
PHILADELPHIA
EUCLID
VIRGINIA PARK
SEWARD
DELAWARE
PALLISTER
BETHUNE
LOTHROP
GENERAL MOTORS BLVD.
MILWAUKEE
BALTIMORE
NEW MICHIGAN
GRAND YORK CENTRAL
TRUNK CENTRAL R. R.
ENDICOTT
AMSTERDAM
PIQUETTE
ALGER
HAGUE
MELBOURNE
MT. VERNON
MARSTON
CHANDLER
SMITH
CUSTER
HORTON
GENERAL MOTORS BLVD.
KINGSLEY CT.
ST. ANTOINE
OAKLAND
BEAUBIEN
JOHN R
WOODWARD
SECOND
THIRD
SEVILLE ROW
HAMILTON
LODGE
EXPRESSWAY
JOHN C
HERMAN
KIEFER HOSPITAL
Henry Ford Hospital
Fairbanks School
Palmer School
Fisher Bldg.
New Center Bldg.
General Motors Bldg.
Natl. Biscuit Co.
MICH. CENTRAL R. R.
GRAND TRUNK R. R.
WABASH R. R.
NEW YORK R. R.
GRAND YORK MICHIGAN
NEW
REVISED THRU: 8-92
CHECKED BY: N.L.