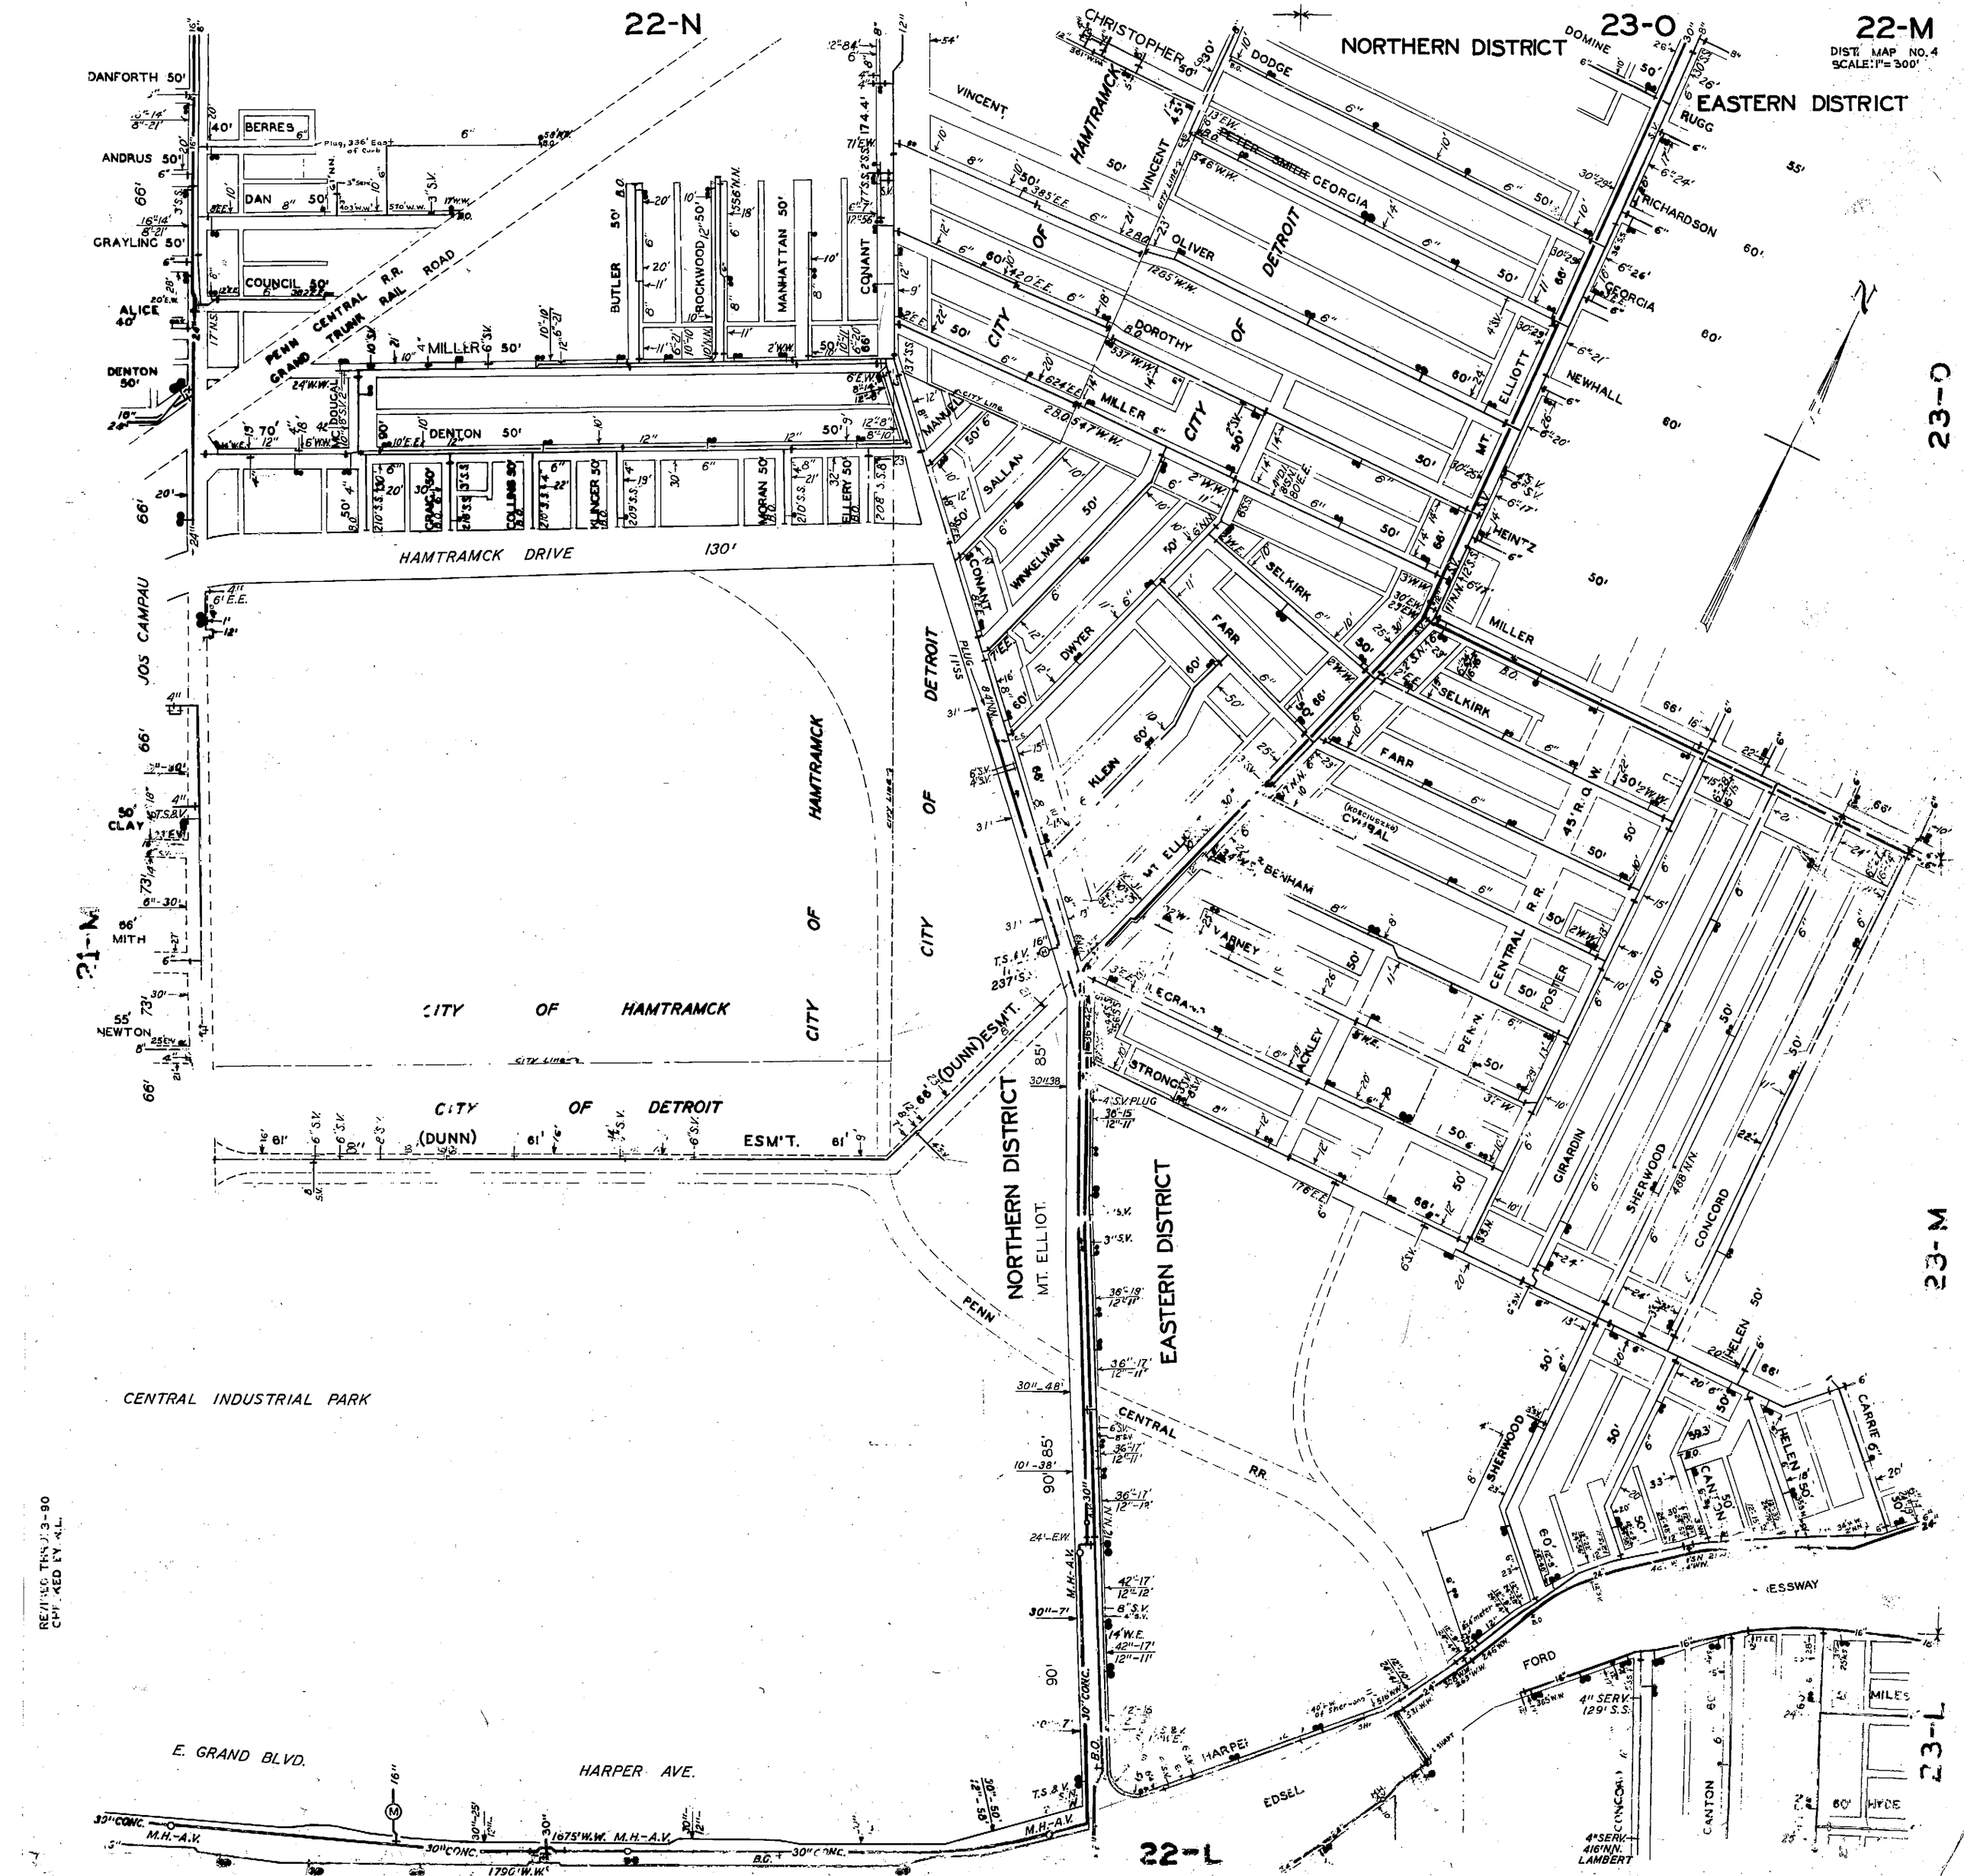
22-N
23-O
22-M
DIST. MAP NO. 4
SCALE: 1" = 300'
NORTHERN DISTRICT
EASTERN DISTRICT
CITY OF DETROIT
CITY OF HAMTRAMCK
HAMTRAMCK DRIVE
PENN CENTRAL R.R. GRAND TRUNK RAIL ROAD
CENTRAL INDUSTRIAL PARK
E. GRAND BLVD.
HARPER AVE.
CENTRAL R.R.
PENN
MT. ELLIOT
DANFORTH
ANDRUS
GRAYLING
ALICE
DENTON
BERRES
DAN
COUNCIL
MILLER
DOUGAL
BUTLER
ROCKWOOD
MANHATTAN
CONANT
MANUEL
SALLAN
WINKELMAN
DWYER
KLEIN
FARR
SELKIRK
VINCENT
HAMTRAMCK
CHRISTOPHER
DODGE
DOMINE
RUGG
GEORGIA
RICHARDSON
OLIVER
DOROTHY
ELLIOTT
NEWHALL
MT. ELLIOT
HEINTZ
MILLER
(KOSCIUSZKO)
CYSGAL
BENHAM
VARNEY
ACKLEY
STRONG
FOSTER
GIRARDIN
SHERWOOD
CONCORD
HELEN
CARRIE
CANTON
FORD
EDSEL
HARPER
MILES
HYDE
LAMBERT
JOS. CAMPAU
CLAY
MITH
NEWTON
(DUNN) ESM'T.
CITY OF DETROIT
CITY OF HAMTRAMCK
22-L
23-M
23-L
REVISED THRU 3-90
CHECKED BY A.L.