DIST. MAP NO. 4
SCALE: 1" = 300'

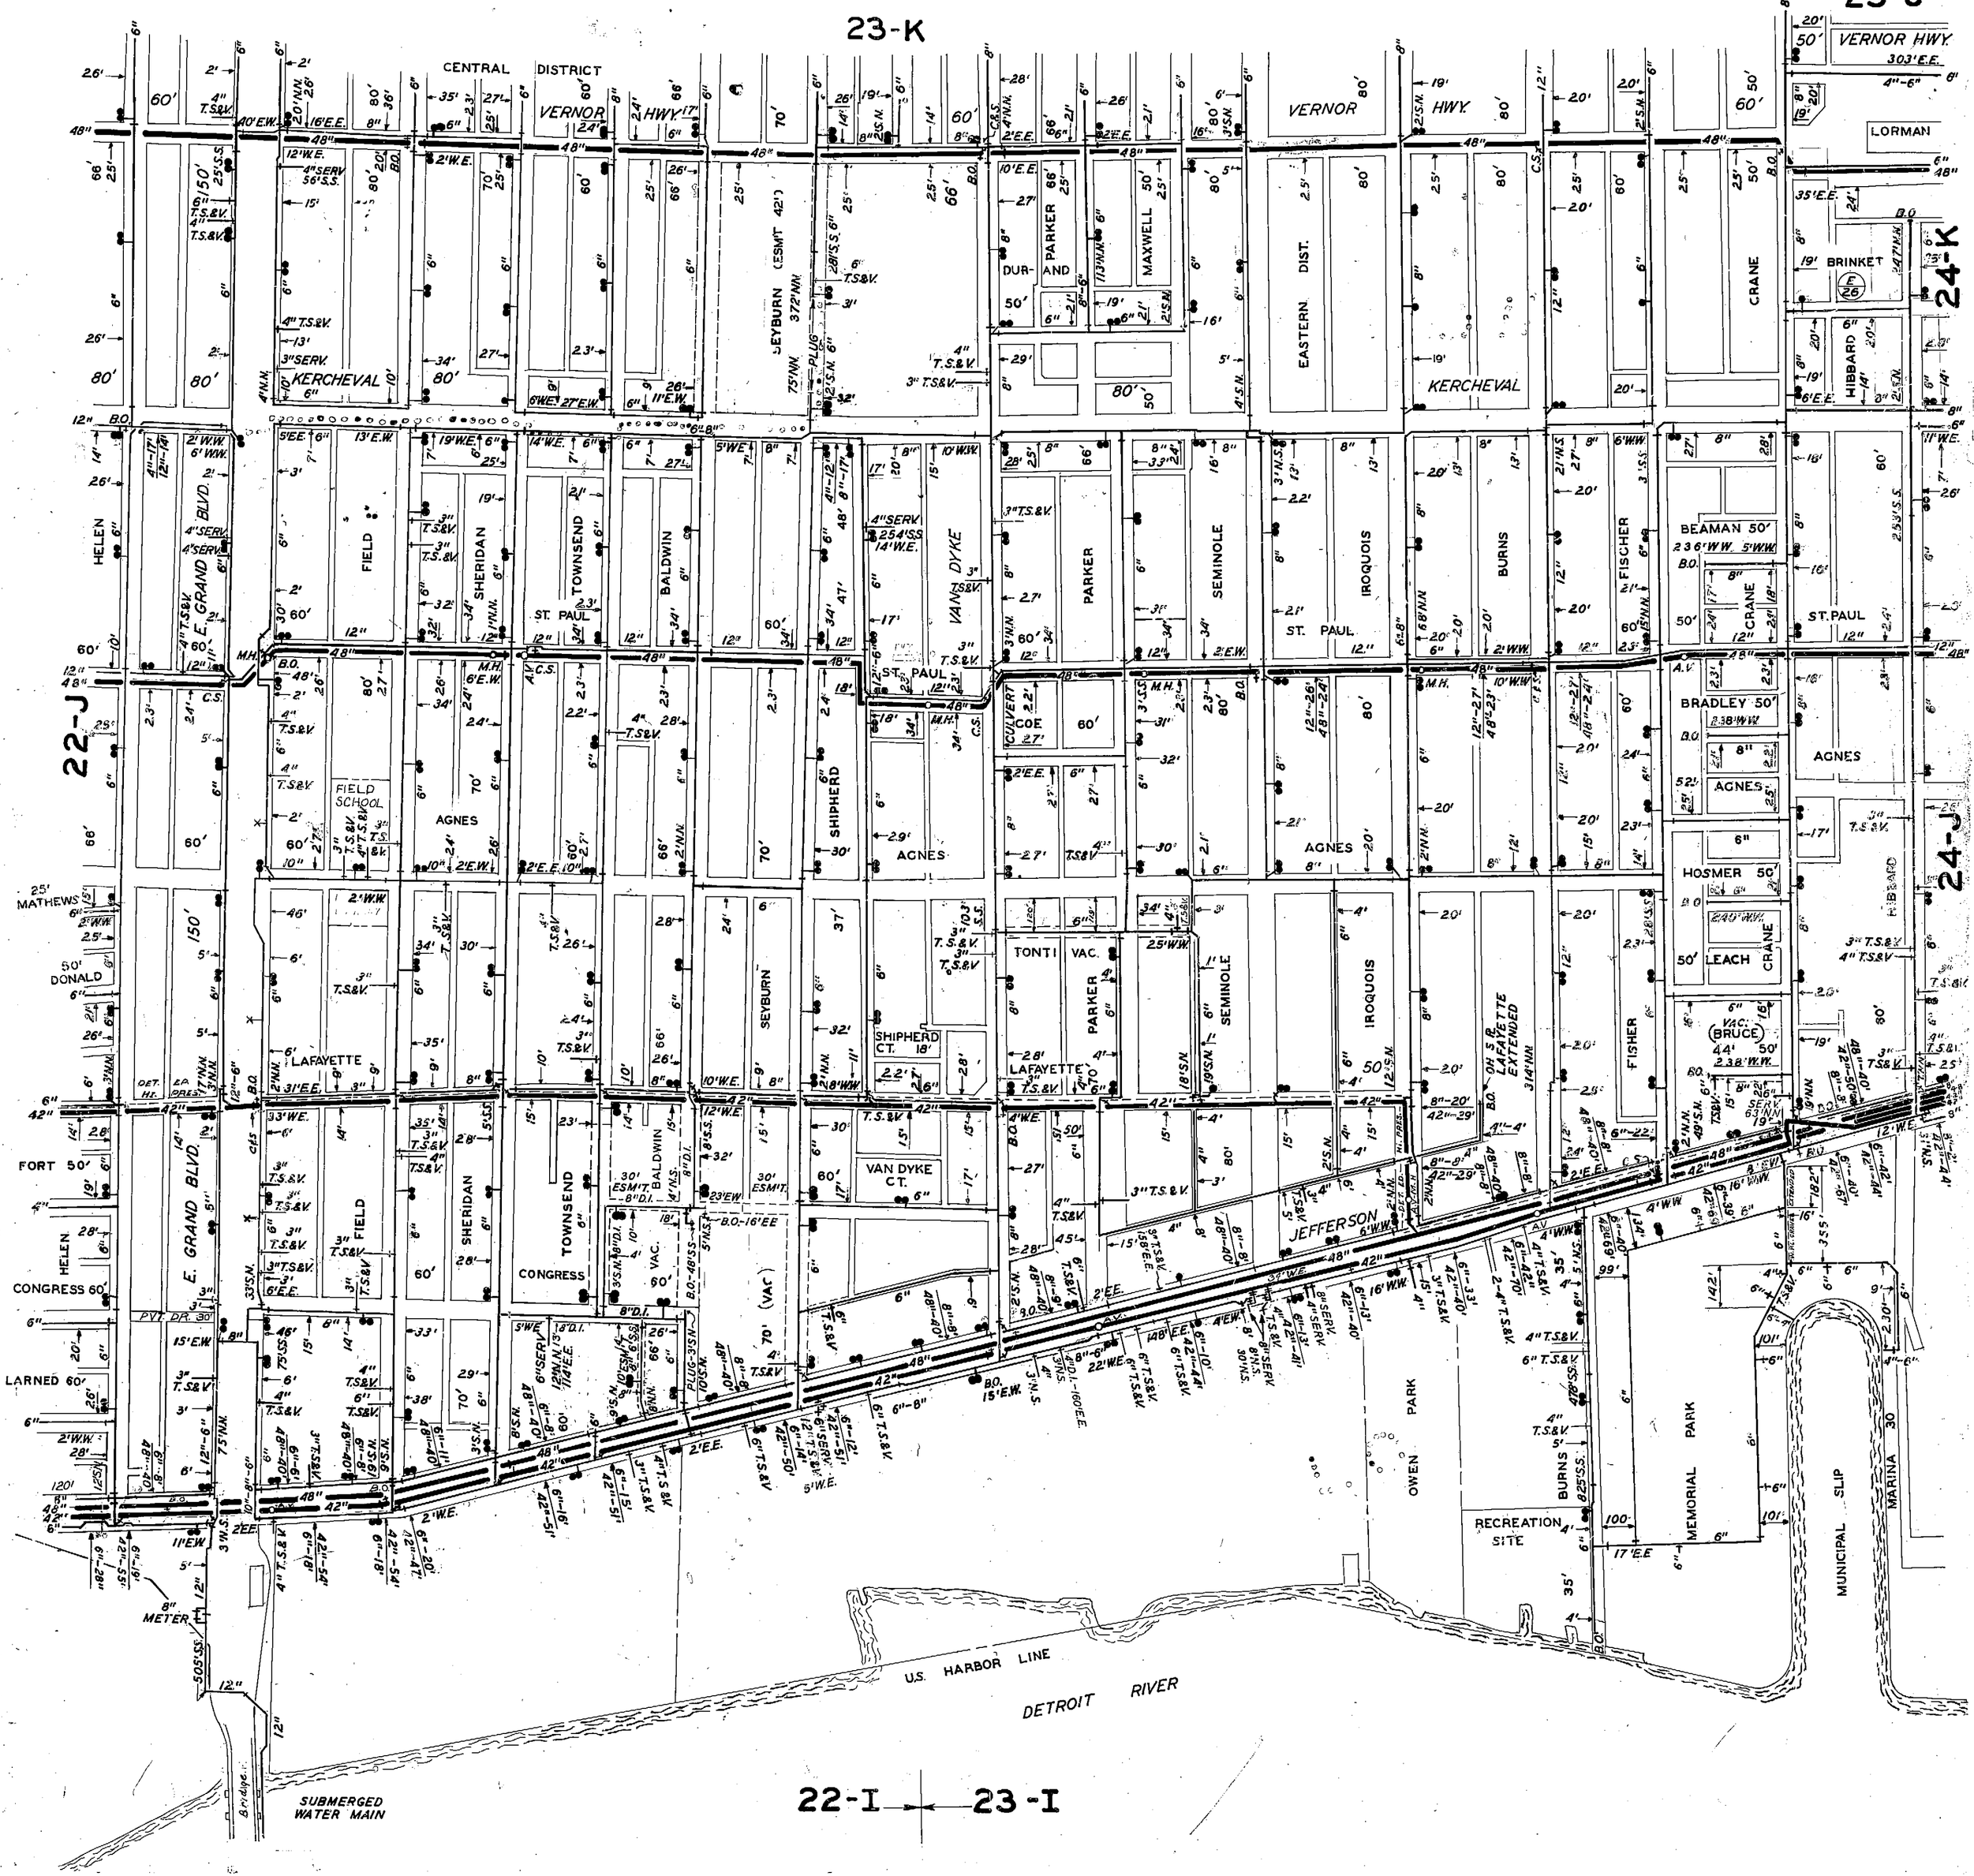

REVISED THRU: 5-69
CHECKED BY: N.L.