B.P.R. DIV. NO.	STATE	PROJ. NO.	FISCAL YEAR	SHEET NO.	TOTAL SHEETS
4	MICH.				
ROUTE	STATE PROJECT	COUNTY	CITY	SHEET NO.	TOTAL SHEETS
I-96	82123B	WAYNE	DETROIT	509	

B.P.R. DIV. NO.	STATE	PROJ. NO.	FISCAL YEAR	SHEET NO.	TOTAL SHEETS
4	MICH.				
ROUTE	STATE PROJECT	COUNTY		SHEET NO.	TOTAL SHEETS

STATION EQUATION
PC 353+56.55 Back =
PC 335+84.28 ahead
Line Lengthens 1772.27'

CURVE DATA I-96
Δ = 25°47'36"
D = 3°
R = 1909.86'
T = 437.30'
L = 859.78'
E = 39.42'
PC 335+84.28
PI 340+21.58
PT 344+44.06

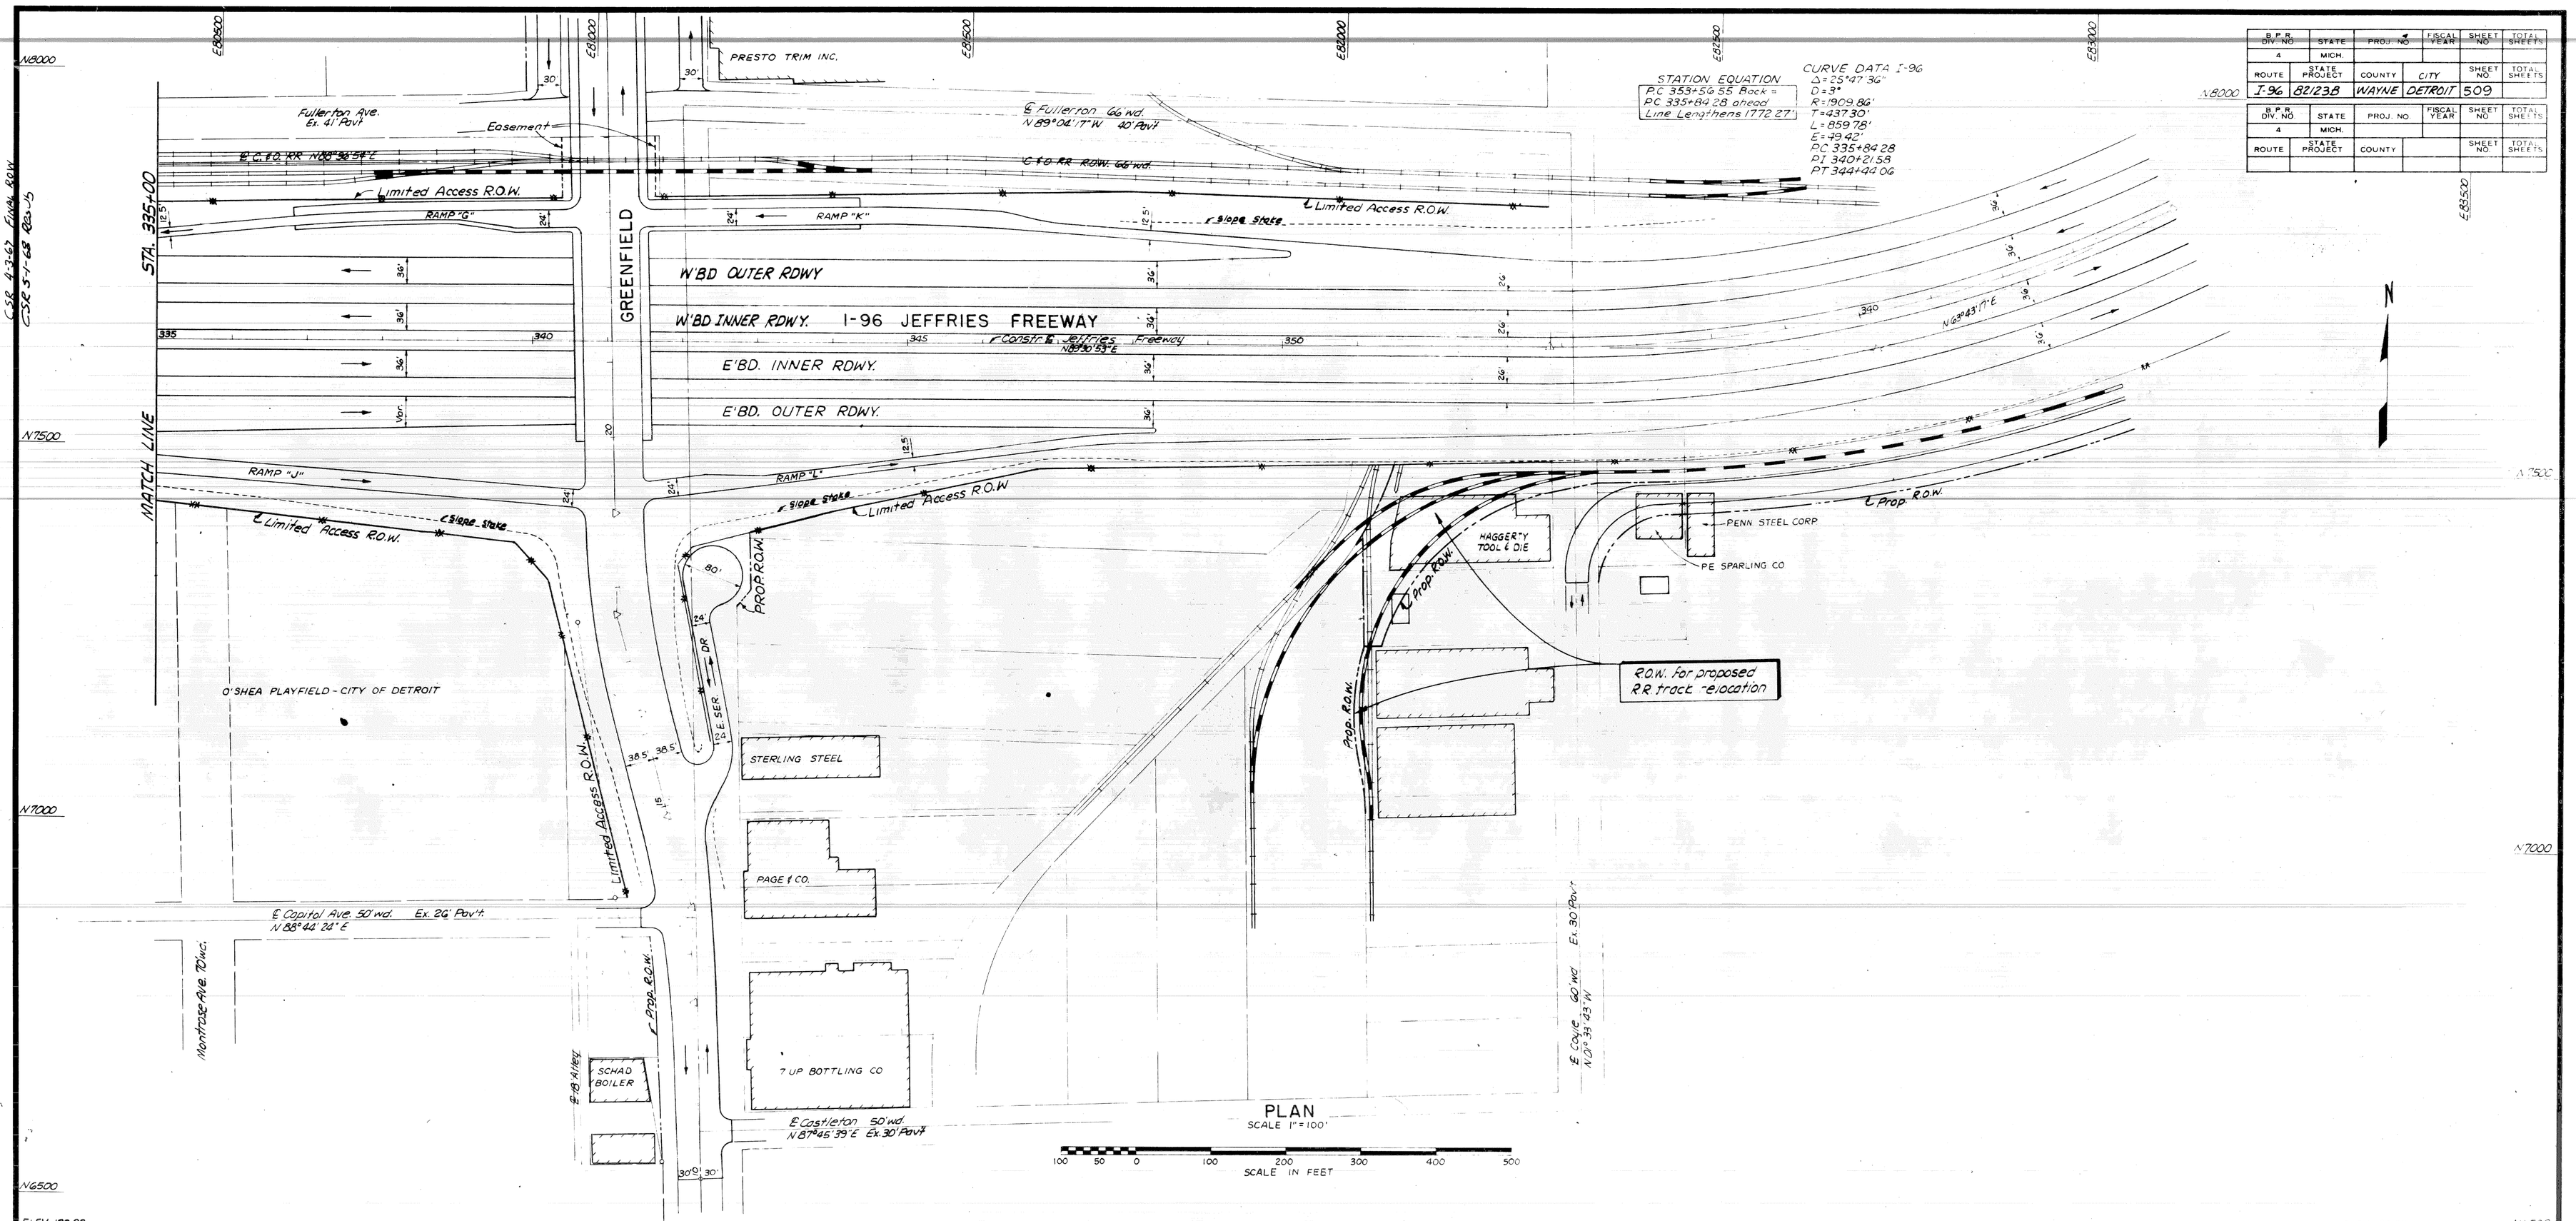

FILE NO. USE NO. 350 STENCIL	R 82123B	STATE PROJECT	FEDERAL PROJECT	SHEET NO.
		82123B		509