B.P.R. DIV. NO	STATE	PROJ. NO	FISCAL YEAR	SHEET NO.	TOTAL SHEETS
4	MICH.				
ROUTE	STATE PROJECT	COUNTY	CITY	SHEET NO.	TOTAL SHEETS
I-96	82123A	Wayne	Detroit		

B.P.R. DIV. NO	STATE	PROJ. NO	FISCAL YEAR	SHEET NO.	TOTAL SHEETS
4	MICH.				
ROUTE	STATE PROJECT	COUNTY		SHEET NO.	TOTAL SHEETS

CURVE DATA
Ex. Southfield Median ℄

Δ = 2°21'36"
D = 0°30'
R = 11,459.16'
T = 269.38'
L = 538.67'
E = 3.17'
P.C. = 469+68.73
P.I. = 473+38.11
P.T. = 475+07.39

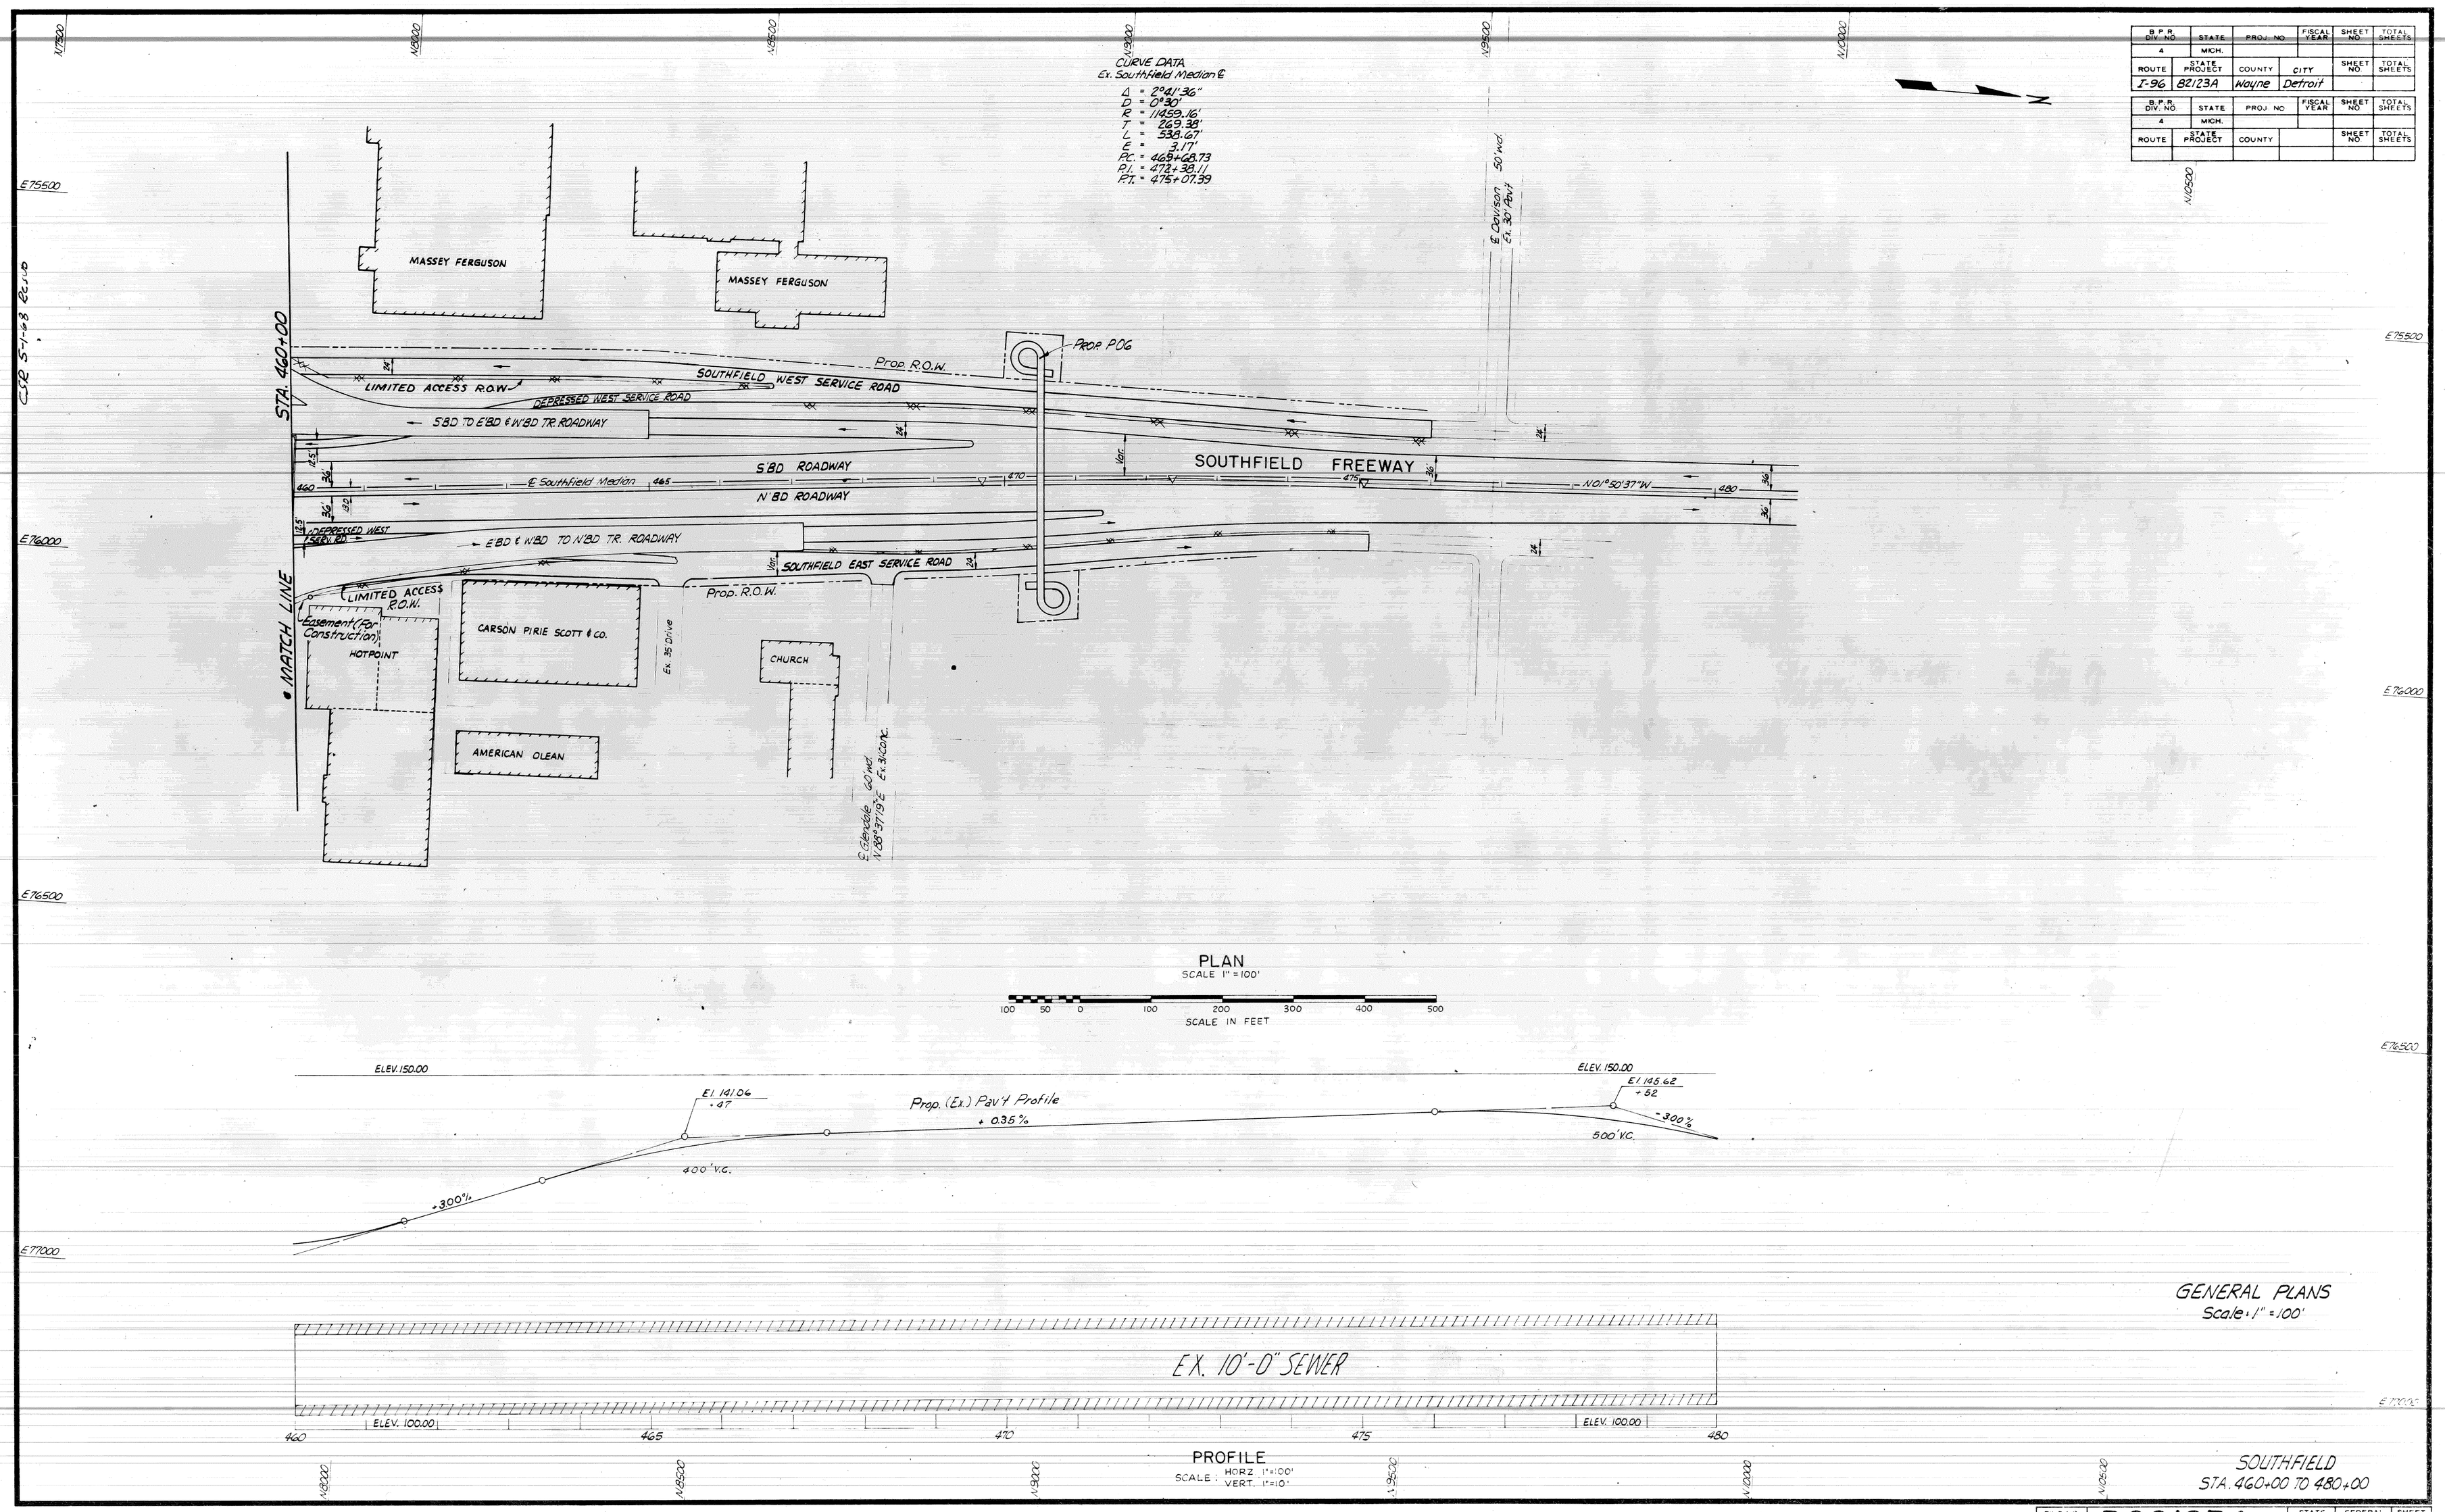

GENERAL PLANS
Scale: 1" = 100'

SOUTHFIELD
STA. 460+00 TO 480+00

FILE NO. USE NO. 250 STENCIL	R82123A	STATE PROJECT	FEDERAL PROJECT	SHEET NO.
		82123A		511