SEWER
REVISIONS

SUPPLEMENTARY DETAILS			
C-324A	C-390.	C-587	C-739B
C-325	C-524	C-733	C-938
C-326A	C-585	C-739	
C-327	C-586	C-739A	

NOTE:
BEFORE STARTING CONSTRUCTION CONTRACTOR MUST CHECK WITH UTILITIES FOR LOCATIONS OF EXISTING STRUCTURES WHETHER OR NOT INDICATED ON PLANS.

PLAN SCALE DISTORTED
LOTS & ALLEYS 1"= 40
STREET WIDTHS 1"= 40'

DRAINAGE COMPLETED 10-10-52
Pavement Widening 2-12'Strips N.T.S.S.
PAVING COMPLETED C.C. 10-14-52

QUANTITIES		ESTIMATED LOTS	ESTIMATED CITY	FINAL LOTS	FINAL CITY
EXCAVATION	CU. YDS.				
NEW CURB	LIN. FT.				
PAVING	SQ. YDS.				
"	"				
"	"				
SIDEWALK	SQ. FT.				
MANHOLES	ADJUST.				
	CONSTRUCT.				
BASINS	ADJUST.				
	CONSTRUCT.				
SEWERS-12"	LIN. FT.				

SEE SHEET 1 OF 16

HOR. SCALE	1"= 40'	BOOK	1659	PAGE	34
VER. SCALE	1"= 2'	DATE	LEVELS 6-51 DRAWING 11-30-51		
PLAN	W.O.	PROFILE	W.O.	COMPUTED	J.E.
CHECKED	J.E.	GRADE	W.O.	CHECKED	R.H.B.

	LOTS	CITY
LOTS 2L		LENGTH
CITY 2L		LENGTH
TOTAL 2L		LENGTH
COST ADVERTISING		
COST INSPECTION		

SEE SHEET 1 OF 16

DESIGNED BY	
DRAWN BY	W. OWENS
TRACED BY	
CHECKED BY	BEHM

APPROVED
ENGINEER OF STREETS
ASSISTANT CITY ENGINEER

CONTRACT NO. PW. 1840F

CARD NO. 52-3

INDEX NO.	TOPO NO.
63	104 105

RECORD NO.

DEPARTMENT OF PUBLIC WORKS DETROIT

CITY ENGINEER'S OFFICE --- DIVISION OF PAVING DESIGN

STREET PAVING PLAN

NAME OF STREET **SEVEN MILE RD.**

ASSIGN. NO. 325 AW 10

PETITION NO.

FROM 12' W. OF E.P.L. OF GREENVIEW

TO 12' W. OF E.P.L. OF GLASTONBURY

SHEET 14 OF 16 SHEETS

TYPE OF PAVEMENT 10:8:10 ONE COURSE CONCRETE - INTEGRAL CURB WIDTH 2-12' WIDENING

UNIFORM AT STREET INTERSECTIONS EXCEPT AS NOTED

CONTRACT APPROVED - C.C. TO

BENCH MARKS — ELEVATION

P.L.B.M. #105-250A N.E. COR AVON & SEVEN MILE RD — 175.667

P.L.B.M. 105-255 N.E. COR. SOUTHFIELD & SEVEN MILE RD. — 182.674

NOTE:
FOR SYMBOLS Ⓐ ETC. SEE STD. DETAIL DWG. C-327
FOR SECTION "A-A", "B-B" & "C-C" SEE SHEET NO. 6

TREE REMOVAL SCHEDULE

STA.	KIND	SIZE	NO.	STA	KIND	SIZE	NO.
0+25	ELM	20"	1	3+39	BOXWOOD	16"	1
0+72	"	18"	1	3+79	"	16"	1
0+95	"	22"	1	4+70	"	14"	1
1+53	"	20"	1	5+19	"	12"	1
1+88	HICKORY	20"	1	5+29	"	16"	1
2+48	ELM	22"	1	5+58	"	6"	1
2+96	HICKORY	22"	1	5+96	"	8"	1
3+13	BOXWOOD	12"	1				

GENERAL NOTE
REMOVAL OF EXISTING WALKS WITHIN WIDENING STRIPS ARE INCLUDED IN EXCAVATION TOTALS
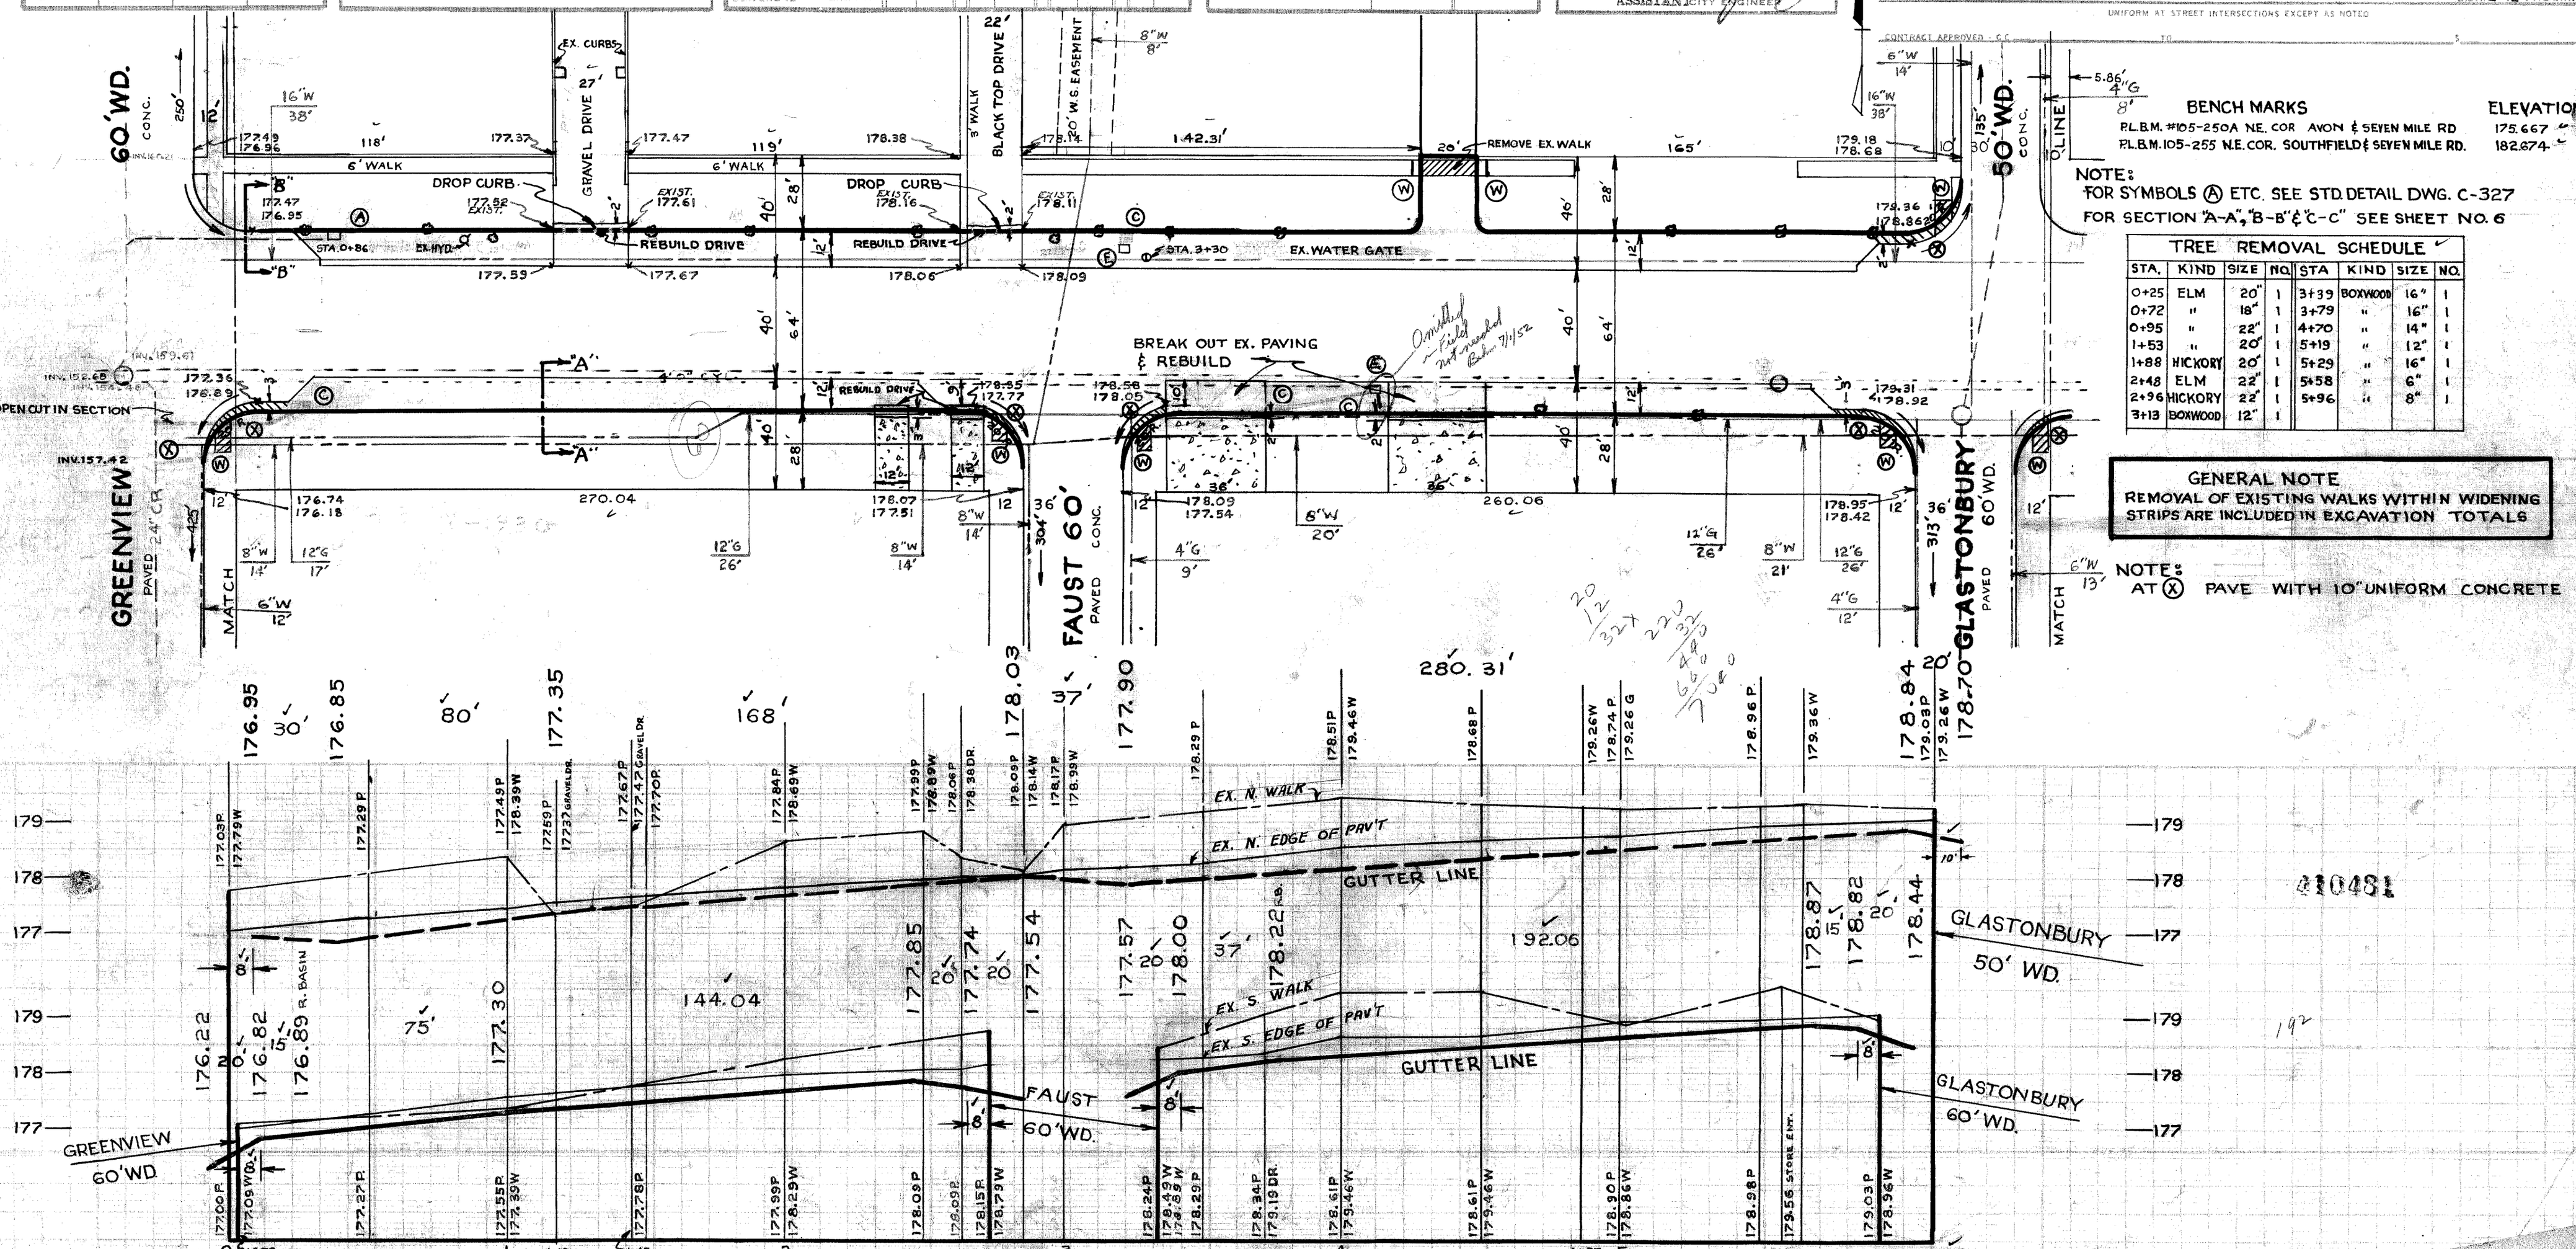
NOTE:
AT Ⓧ PAVE WITH 10" UNIFORM CONCRETE