SEWER CK Liepath

INDEXED

REVISIONS:

JOB NO. D1193

BLUE PRINT ISSUED FOR:	DATE	PROGRESS START	PROGRESS FINISH
GRADE ONLY			
CATCH BASINS			
PAVING-CLASS-			
DEPT. OF WATER SUPPLY			
GAS CO.			

QUANTITIES	LOTS	CITY	LOTS	CITY
EXCAVATION				
STRAIGHT CURB NEW				
OLD CURB RESET				
CIRCULAR CURB				
PAVING				
CONCRETE BASE				

HOR. SCALE 1"= 100' BOOK 890 PAG. 42
VER. SCALE 1"= 4' DATE 7-12-40

PLAN	EM	PROFILE	EM	COMPUTED	
CHECKED		GRADE		CHECKED	

			LOTS	CITY
LOTS 2L	3	174	LENGTH	1587
CITY 2L		306	LENGTH	153
TOTAL 2L	3	480	LENGTH	1740
			LOTS	CITY
COST ADVERTISING BLANKS				
COST INSPECTION				

DESIGNED BY M. J. Thorgan
DRAWN BY Ed McGee
TRACED BY Ed McGee
CHECKED BY T. Guillemette
APPROVED

J. W. Wallace
ENGINEER OF STREETS
Marion R. Fisher
ASS'T CITY ENGINEER

CARD NO.

INDEX NO.	TOPO. NO.
4099	

RECORD NO.

DEPARTMENT OF PUBLIC WORKS DETROIT

CITY ENGINEER'S OFFICE --- DIVISION OF PAVING DESIGN

STREET PAVING PLAN

NAME OF STREET GRANDMONT 50' WD.
FROM WARREN AVE.
TO DIVERSEY AVE.

TYPE OF PAVEMENT WIDTH
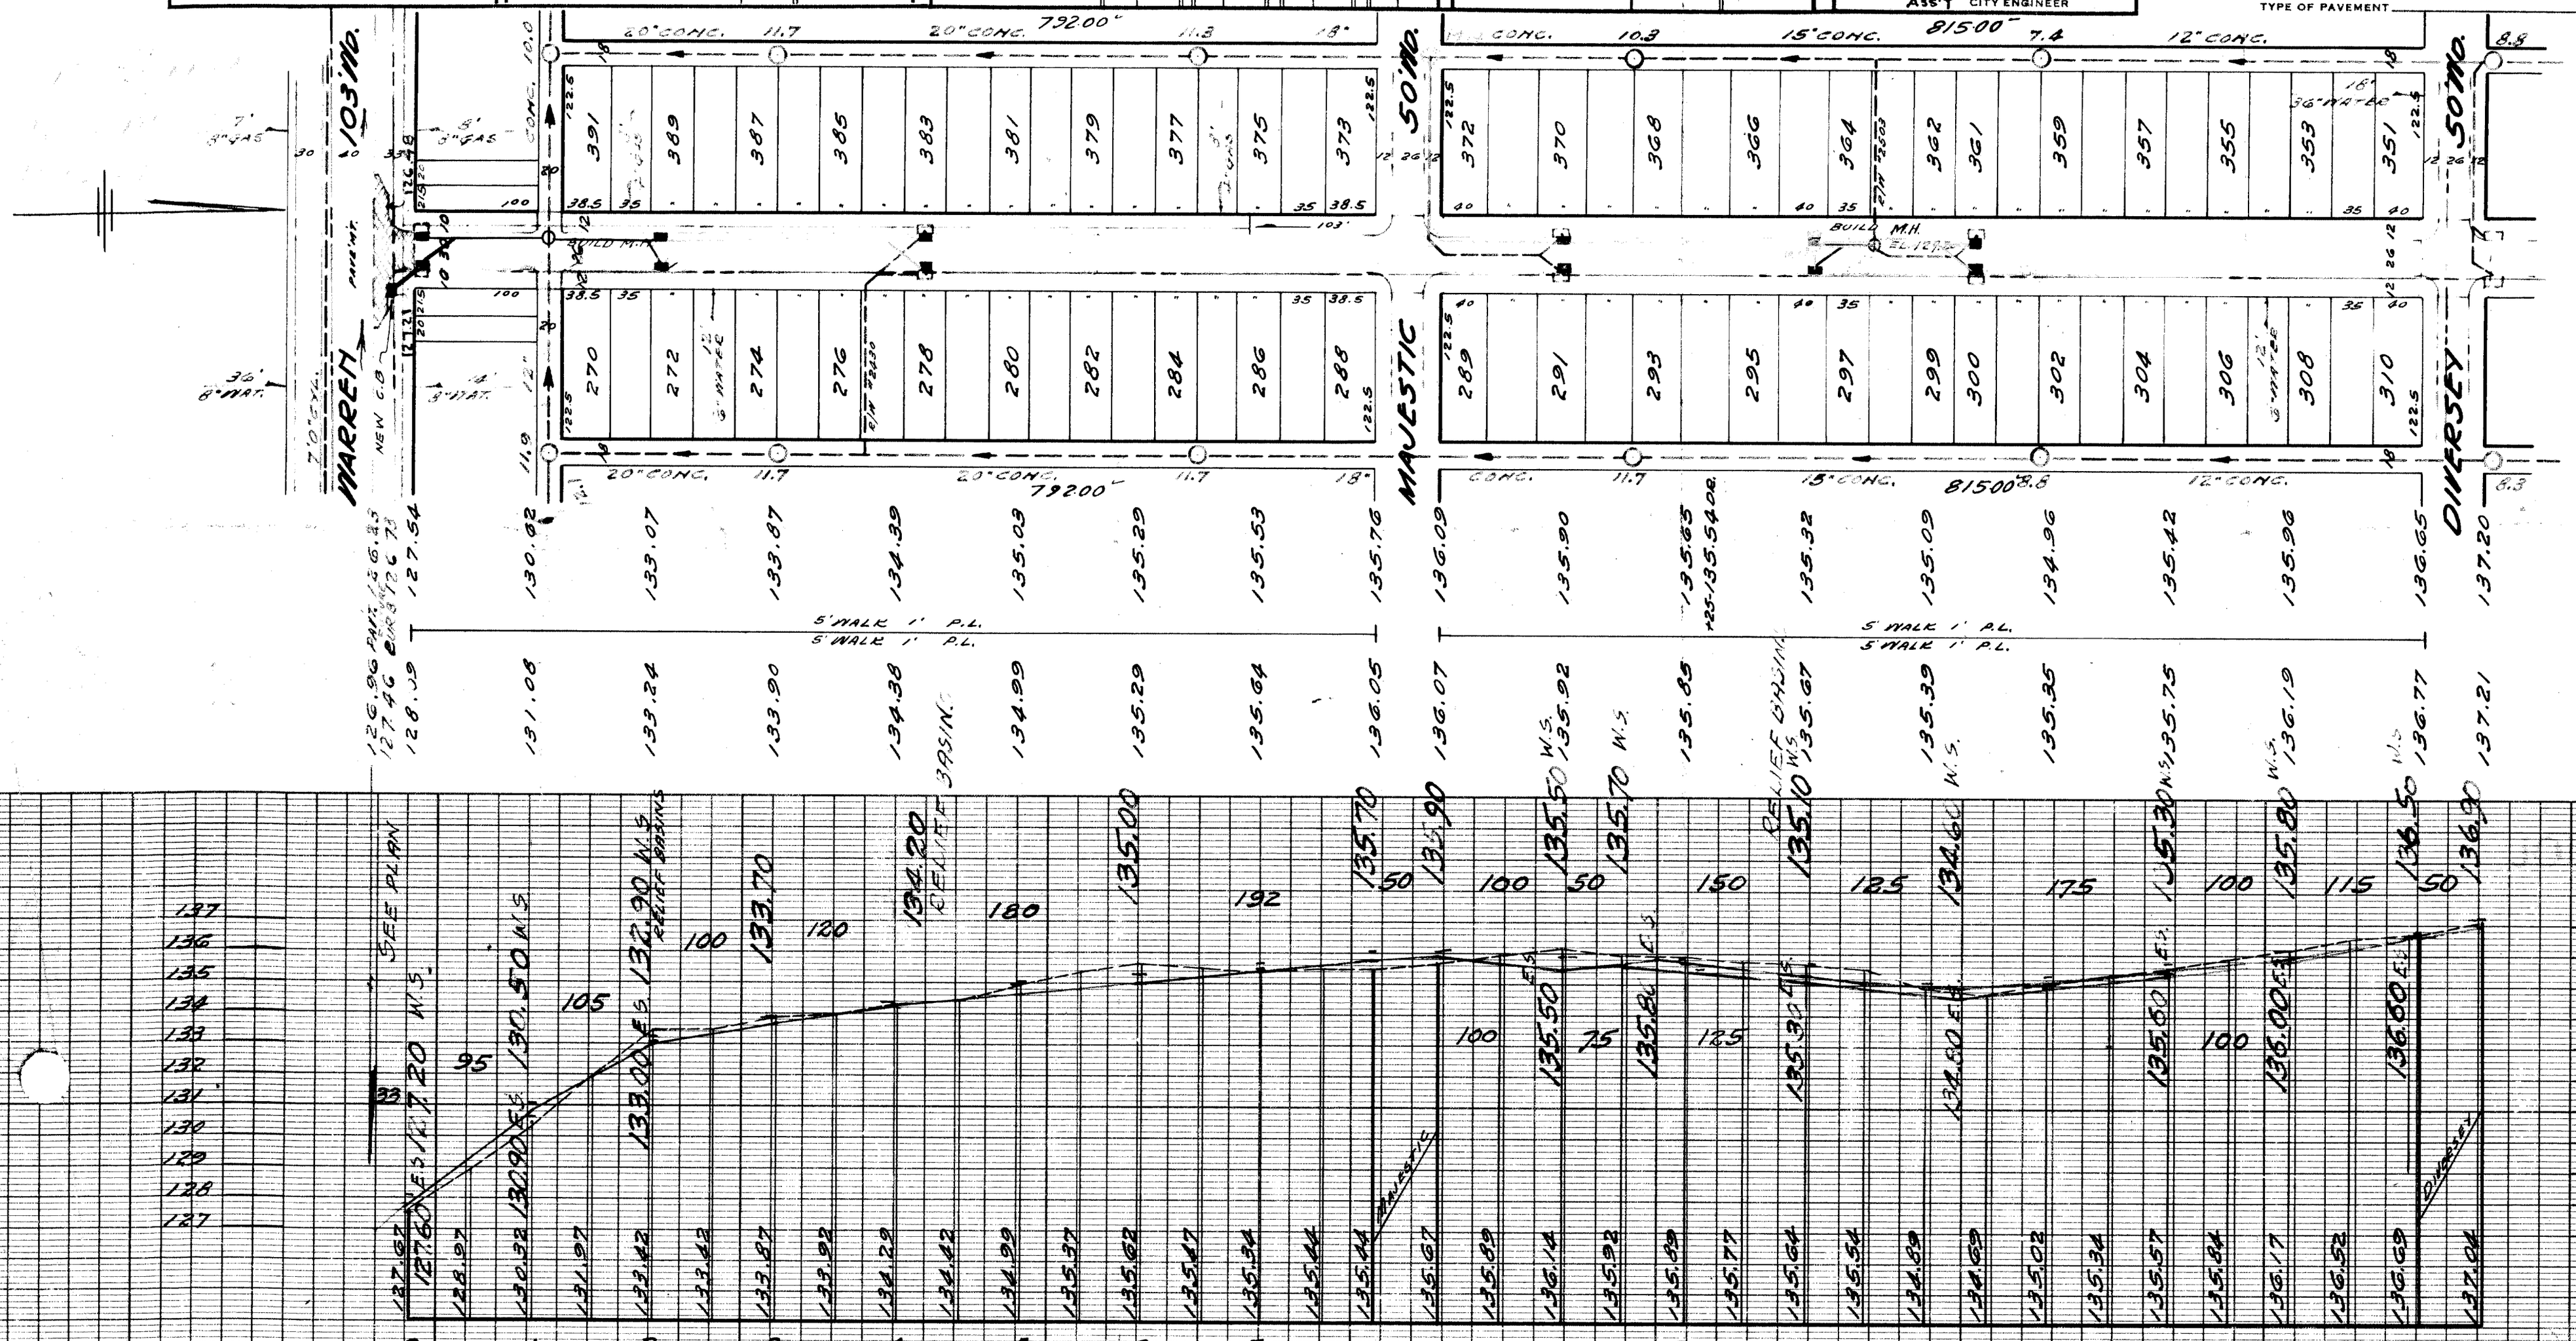
NUMBER OF SHEETS 1
SHEET NO. 1