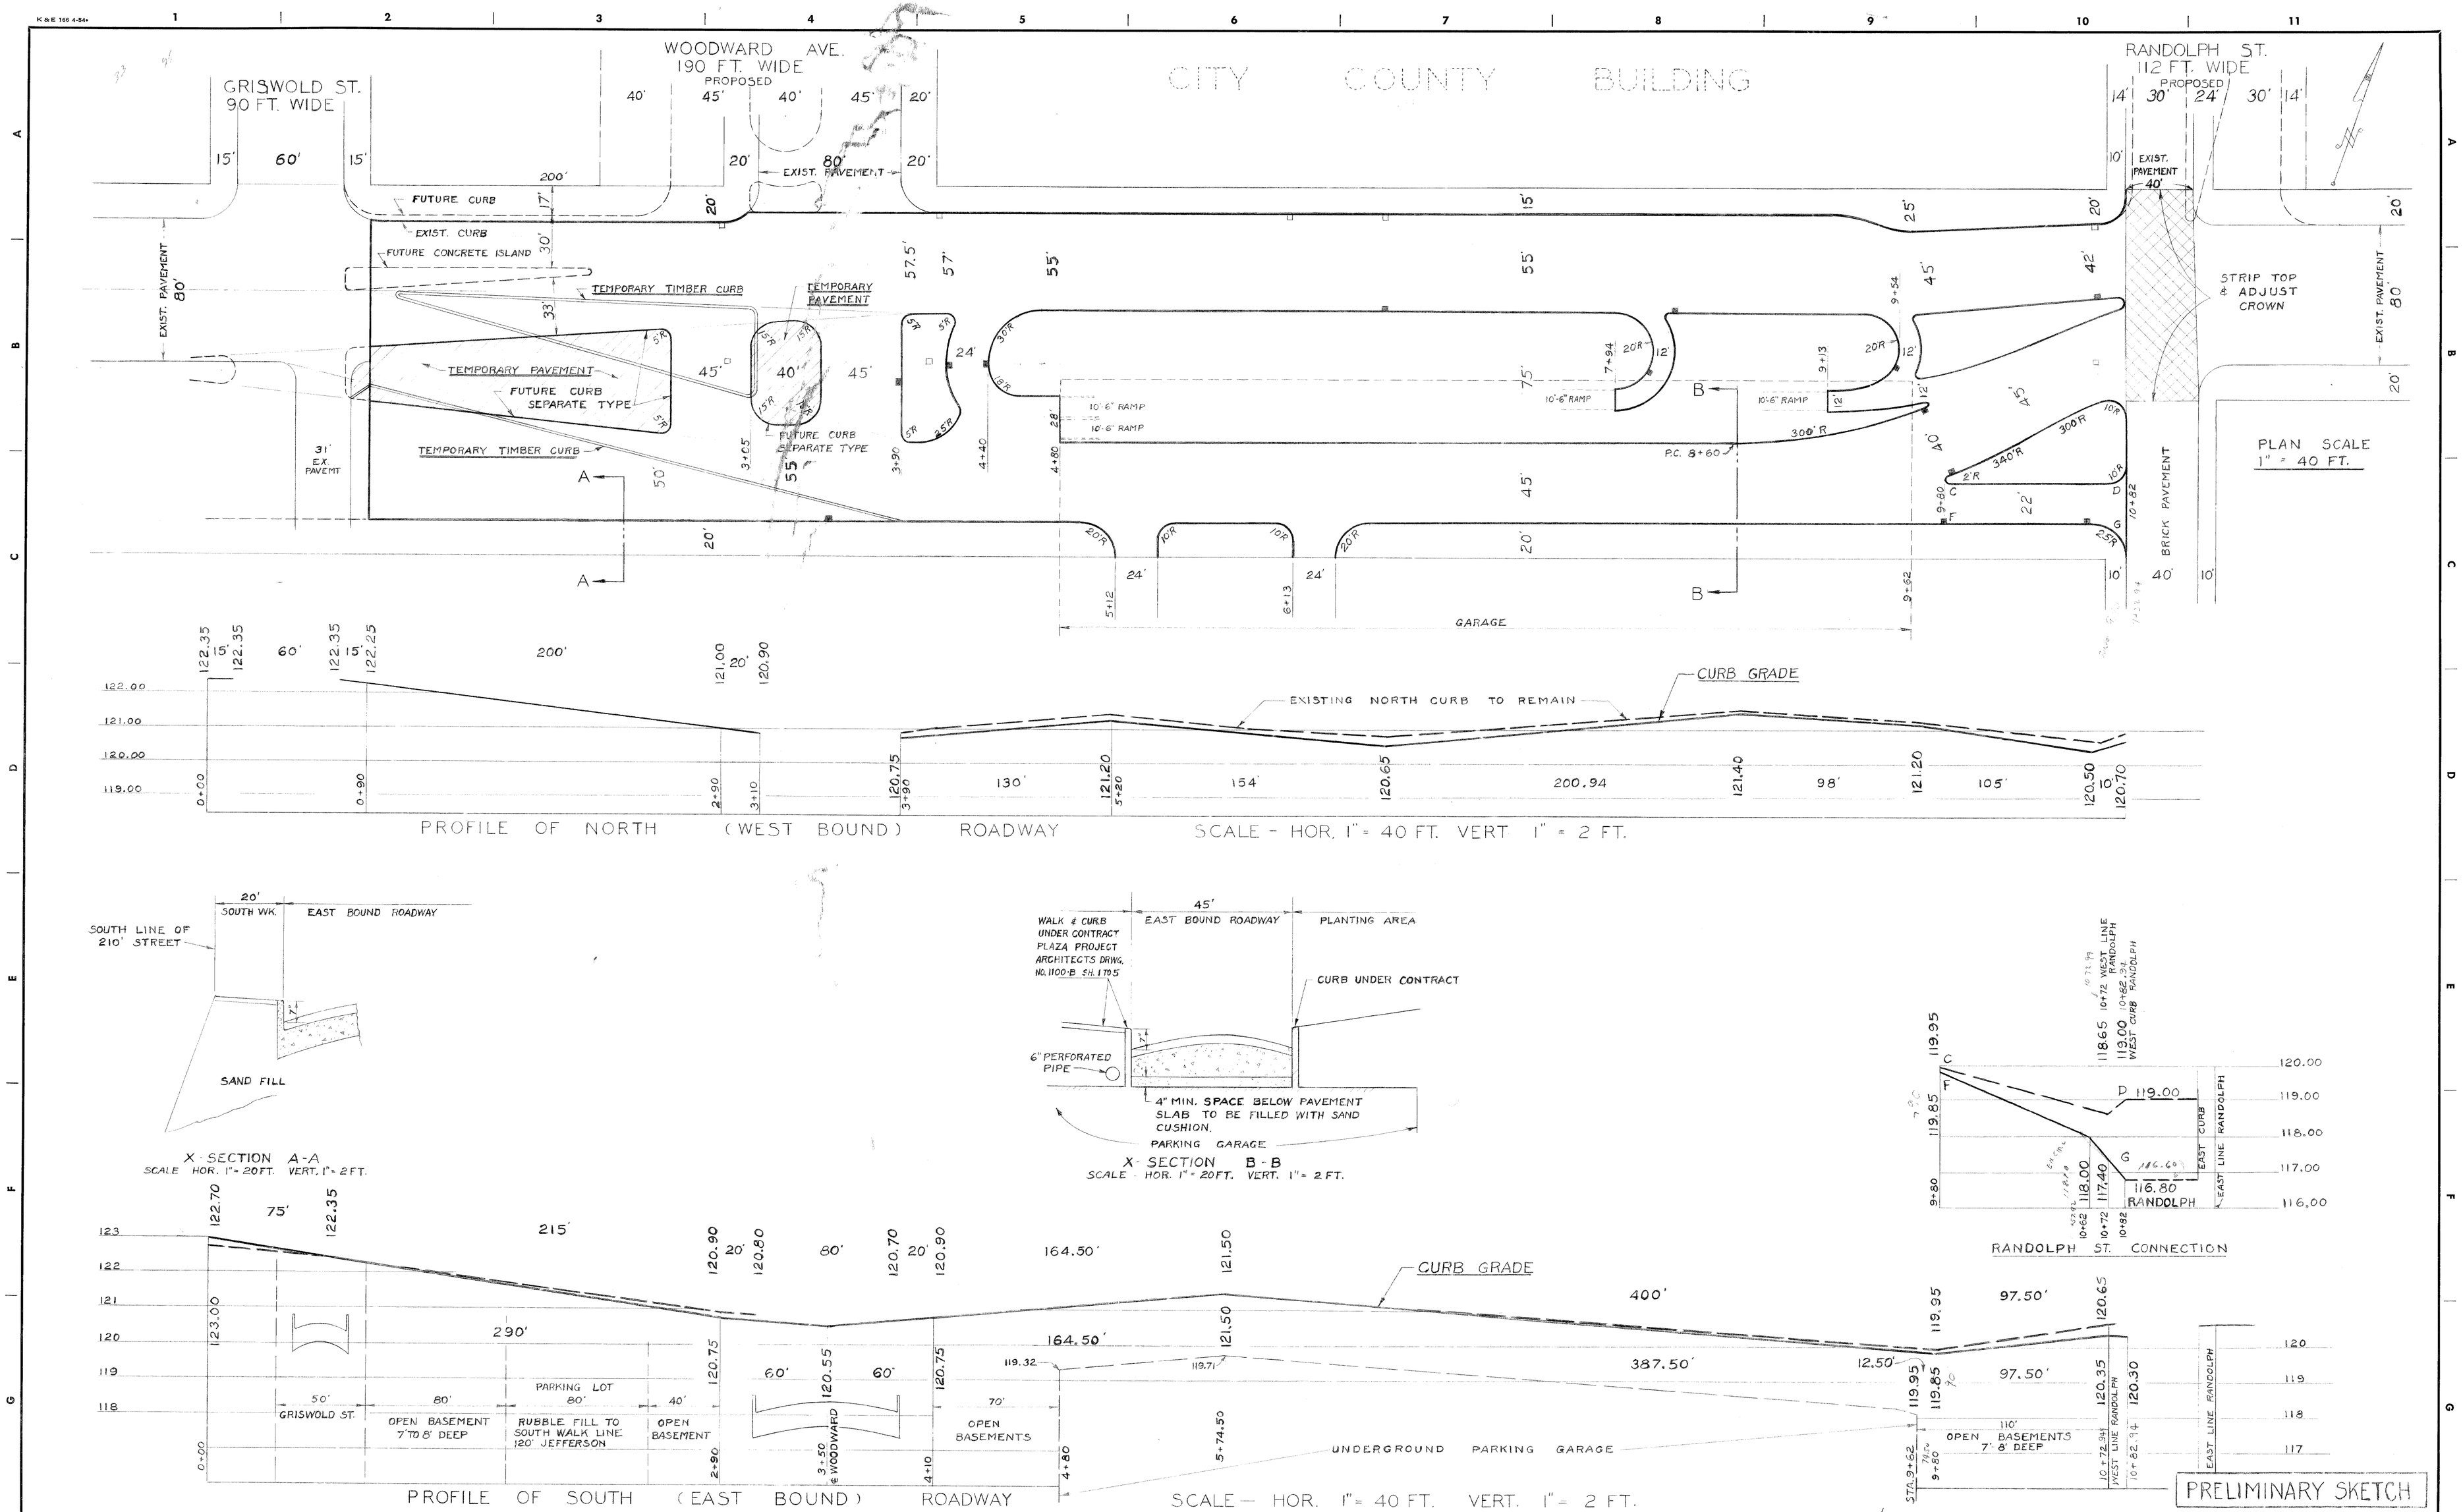

COOR'D	DESCRIPTION	DR'N	CK'D	AP'VD	DATE

REVISIONS LOCATED BY COORDINATES ON SHEET

REFERENCE DRAWINGS

DESIGNED BY

DRAWN BY

TRACED BY

CHECKED BY BEHM

APPROVED:

CITY ENGINEER

CITY OF DETROIT
DEPARTMENT OF PUBLIC WORKS
CITY ENGINEERS OFFICE

JEFFERSON

DETROIT CIVIC CENTER
JEFFERSON AVE. PAVING
WEST LINE GRISWOLD TO WEST CURB RANDOLPH
PLAN & PROFILES

SHEET ___ OF ___ SHEETS

CONTRACT No.

DRWG No. C-4044

DATE FEB. 1, 1956

DRAW 8