SEWER O.K. Shipek
INDEXED 1-5-60
REVISIONS:

JOB NO.		PROGRESS	
BLUE PRINT ISSUED FOR	DATE	START	FINISH
GRADE ONLY			
CATCH BASINS			
PAVING-CLASS-			
DEPT. OF WATER SUPPLY			
GAS CO			

QUANTITIES	LOTS	CITY	LOTS	CITY
EXCAVATION				
STRAIGHT CURB NEW				
OLD CURB RESET				
CIRCULAR CURB				
PAVING				
CONCRETE BASE				

HOR. SCALE 1" = 100' BOOK 1388 1446 PAGE 12 17
VER SCALE 1" = 2' DATE 1-5-60
PLAN EM PROFILE ORH COMPUTED
CHECKED GRADE CHECKED
LOTS 2L LENGTH
CITY 2L LENGTH
TOTAL 2L LENGTH
LOTS CITY
COST ADVERTISING BLANKS
COST INSPECTION

DESIGNED BY M.J. Morgen
DRAWN BY Edw. McGee
TRACED BY
CHECKED BY
APPROVED

W.D. Wallace
ENGINEER OF STREETS
Martin R. Fisher
ASSISTANT CITY ENGINEER

CARD NO

INDEX NO	TOPO NO
74	114

RECORD NO

DEPARTMENT OF PUBLIC WORKS DETROIT

CITY ENGINEER'S OFFICE --- DIVISION OF PAVING DESIGN

STREET PAVING PLAN

NAME OF STREET KENTFIELD 50'
FROM GLENCO AVE. (N.P.L.)
TO CLARITA AVE. (N.P.L.)
TYPE OF PAVEMENT CLASS "B" WIDTH 26
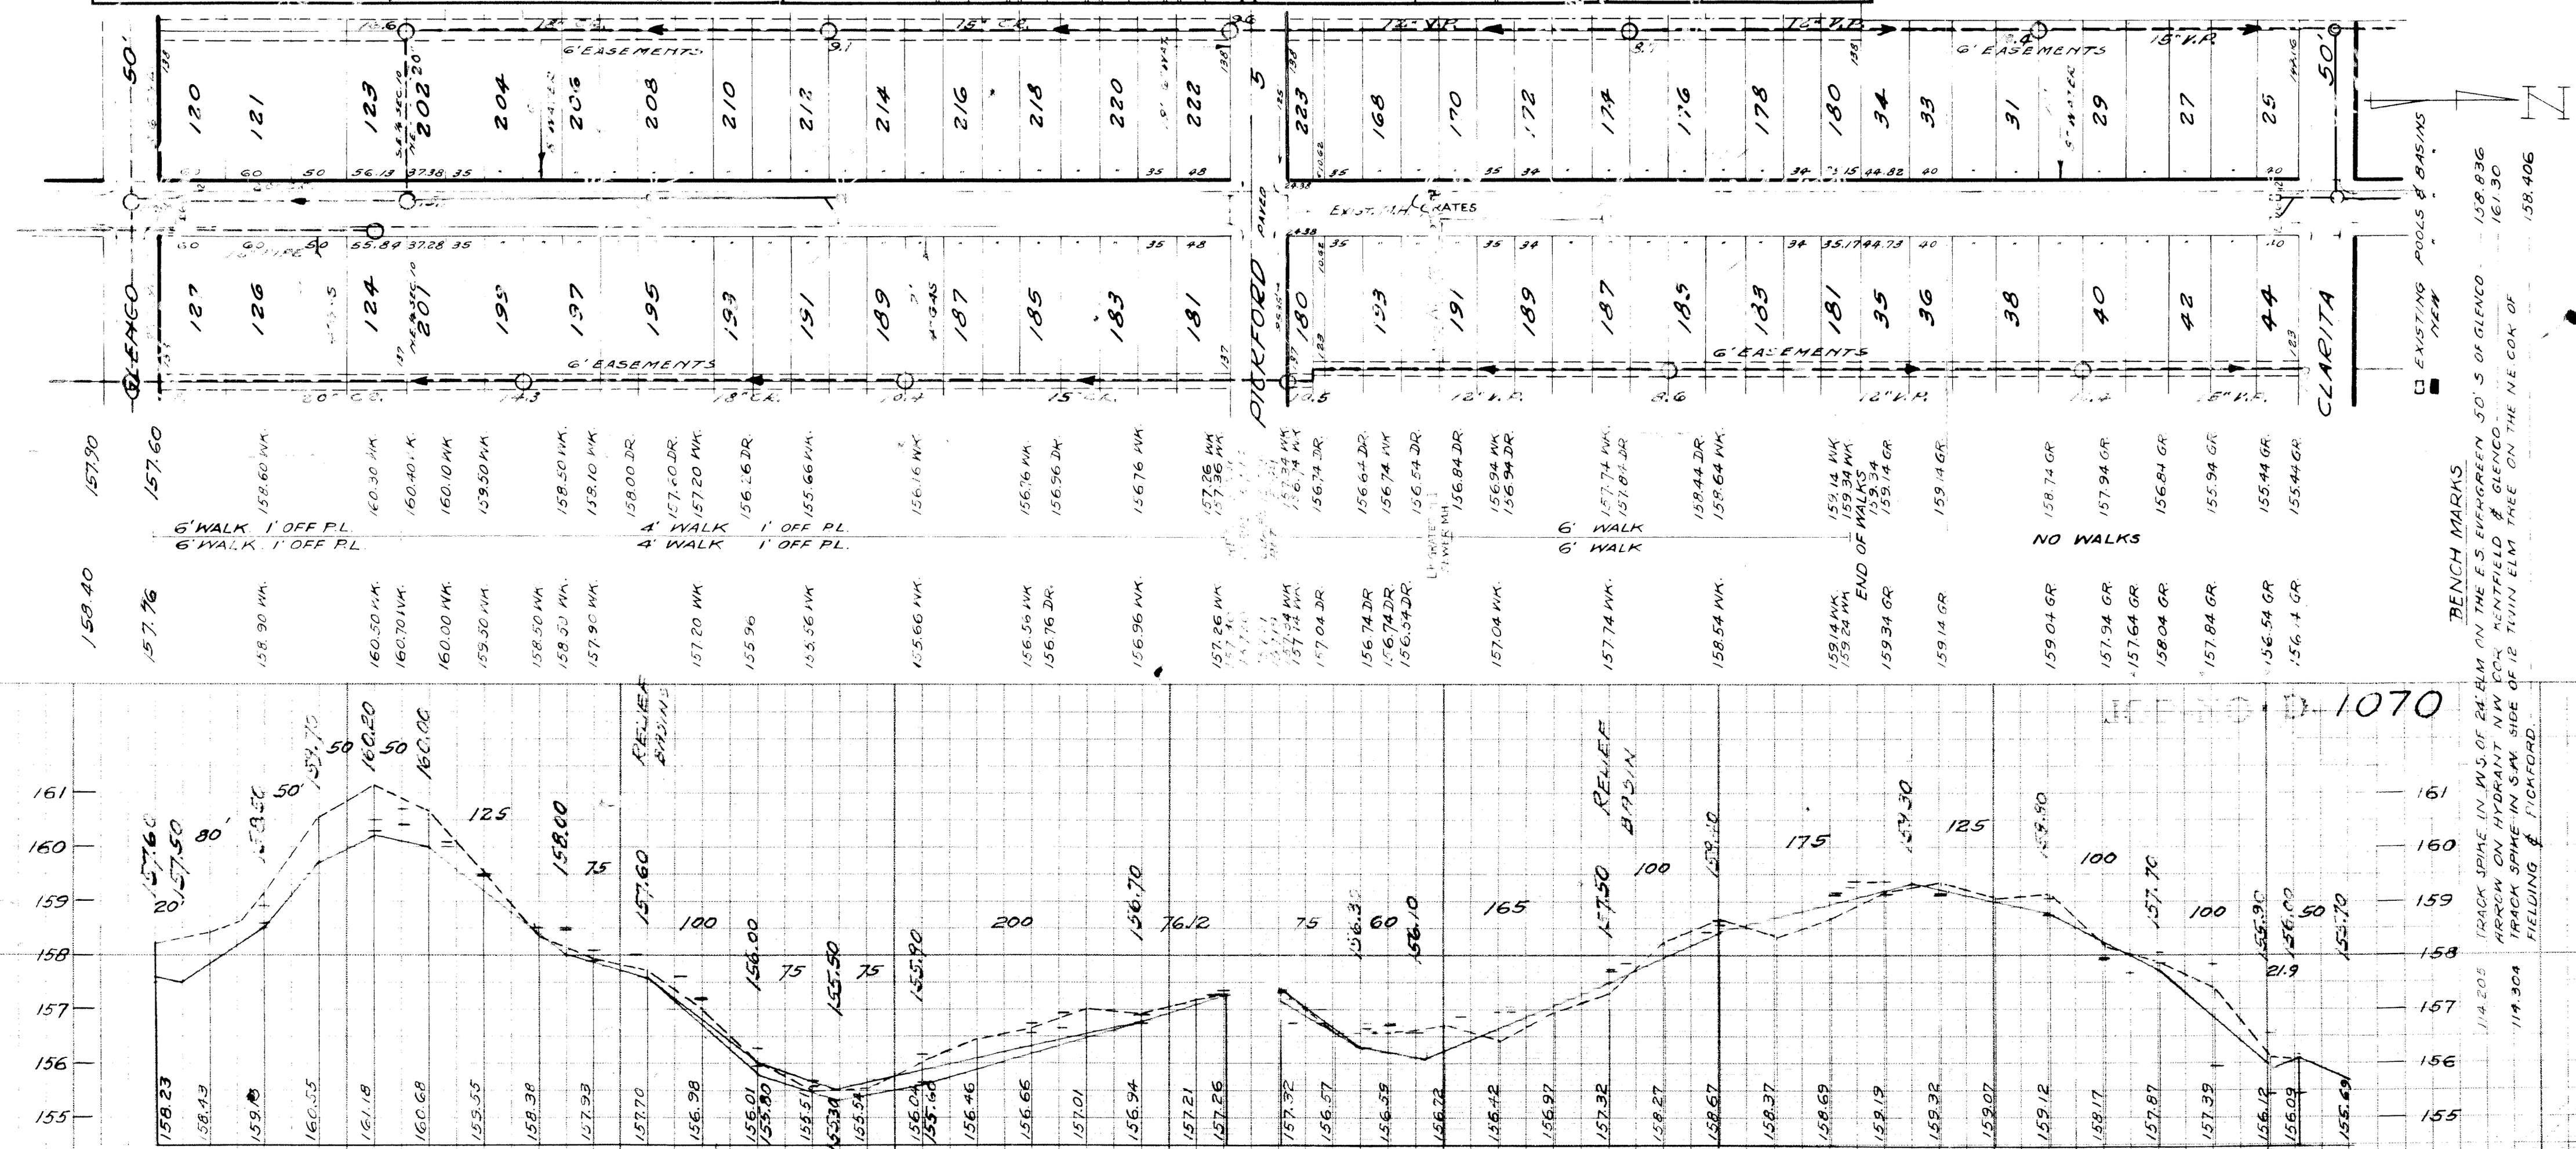
NUMBER OF SHEETS 1
SHEET NO. 1