DEPARTMENT OF PUBLIC WORKS DETROIT

CITY ENGINEER'S OFFICE --- DIVISION OF PAVING DESIGN

STREET PAVING PLAN

CARD NO.

INDEX NO	TOPO. NO.
37	67

RECORD NO.

NAME OF STREET LINNHURST AVE 60' WD.

FROM WALTHAM STRASBURG

TO SCHOENHERR JOANN

TYPE OF PAVEMENT ____ WIDTH ____

NUMBER OF SHEETS 2

SHEET NO 1

SEWER E.H. 4.
INDEXED
REVISIONS:

JOB NO.	DATE	PROGRESS START	PROGRESS FINISH
BLUE PRINT ISSUED FOR:			
GRADE ONLY			
CATCH BASINS			
PAVING-CLASS-			
DEPT. OF WATER SUPPLY			
GAS CO.			

QUANTITIES	LOTS	CITY	LOTS	CITY
EXCAVATION				
STRAIGHT CURB NEW				
OLD CURB RESET				
CIRCULAR CURB				
PAVING				
CONCRETE BASE				

HOR SCALE 1" = 100'			BOOK 1329 PAGE 65		
VER. SCALE 1" = 2'			DATE JUNE 2, 1939		
PLAN	G.L.M.	PROFILE	E.W.	COMPUTED	
CHECKED		GRADE	V.6	CHECKED	6/21/39
LOTS 2L	3981.70	LENGTH	1990.88		
CITY 2L	314	LENGTH	157		
TOTAL 2L	4295.76	LENGTH	2147.88		
		LOTS	CITY		
COST ADVERTISING BLANKS					
COST INSPECTION					

DESIGNED BY	V. Guillemette
DRAWN BY	G.L. McElwee
TRACED BY	
CHECKED BY	V. Guillemette
APPROVED	W.J. Wallace, ENGINEER OF STREETS; Martin Fisher, ASS'T CITY ENGINEER

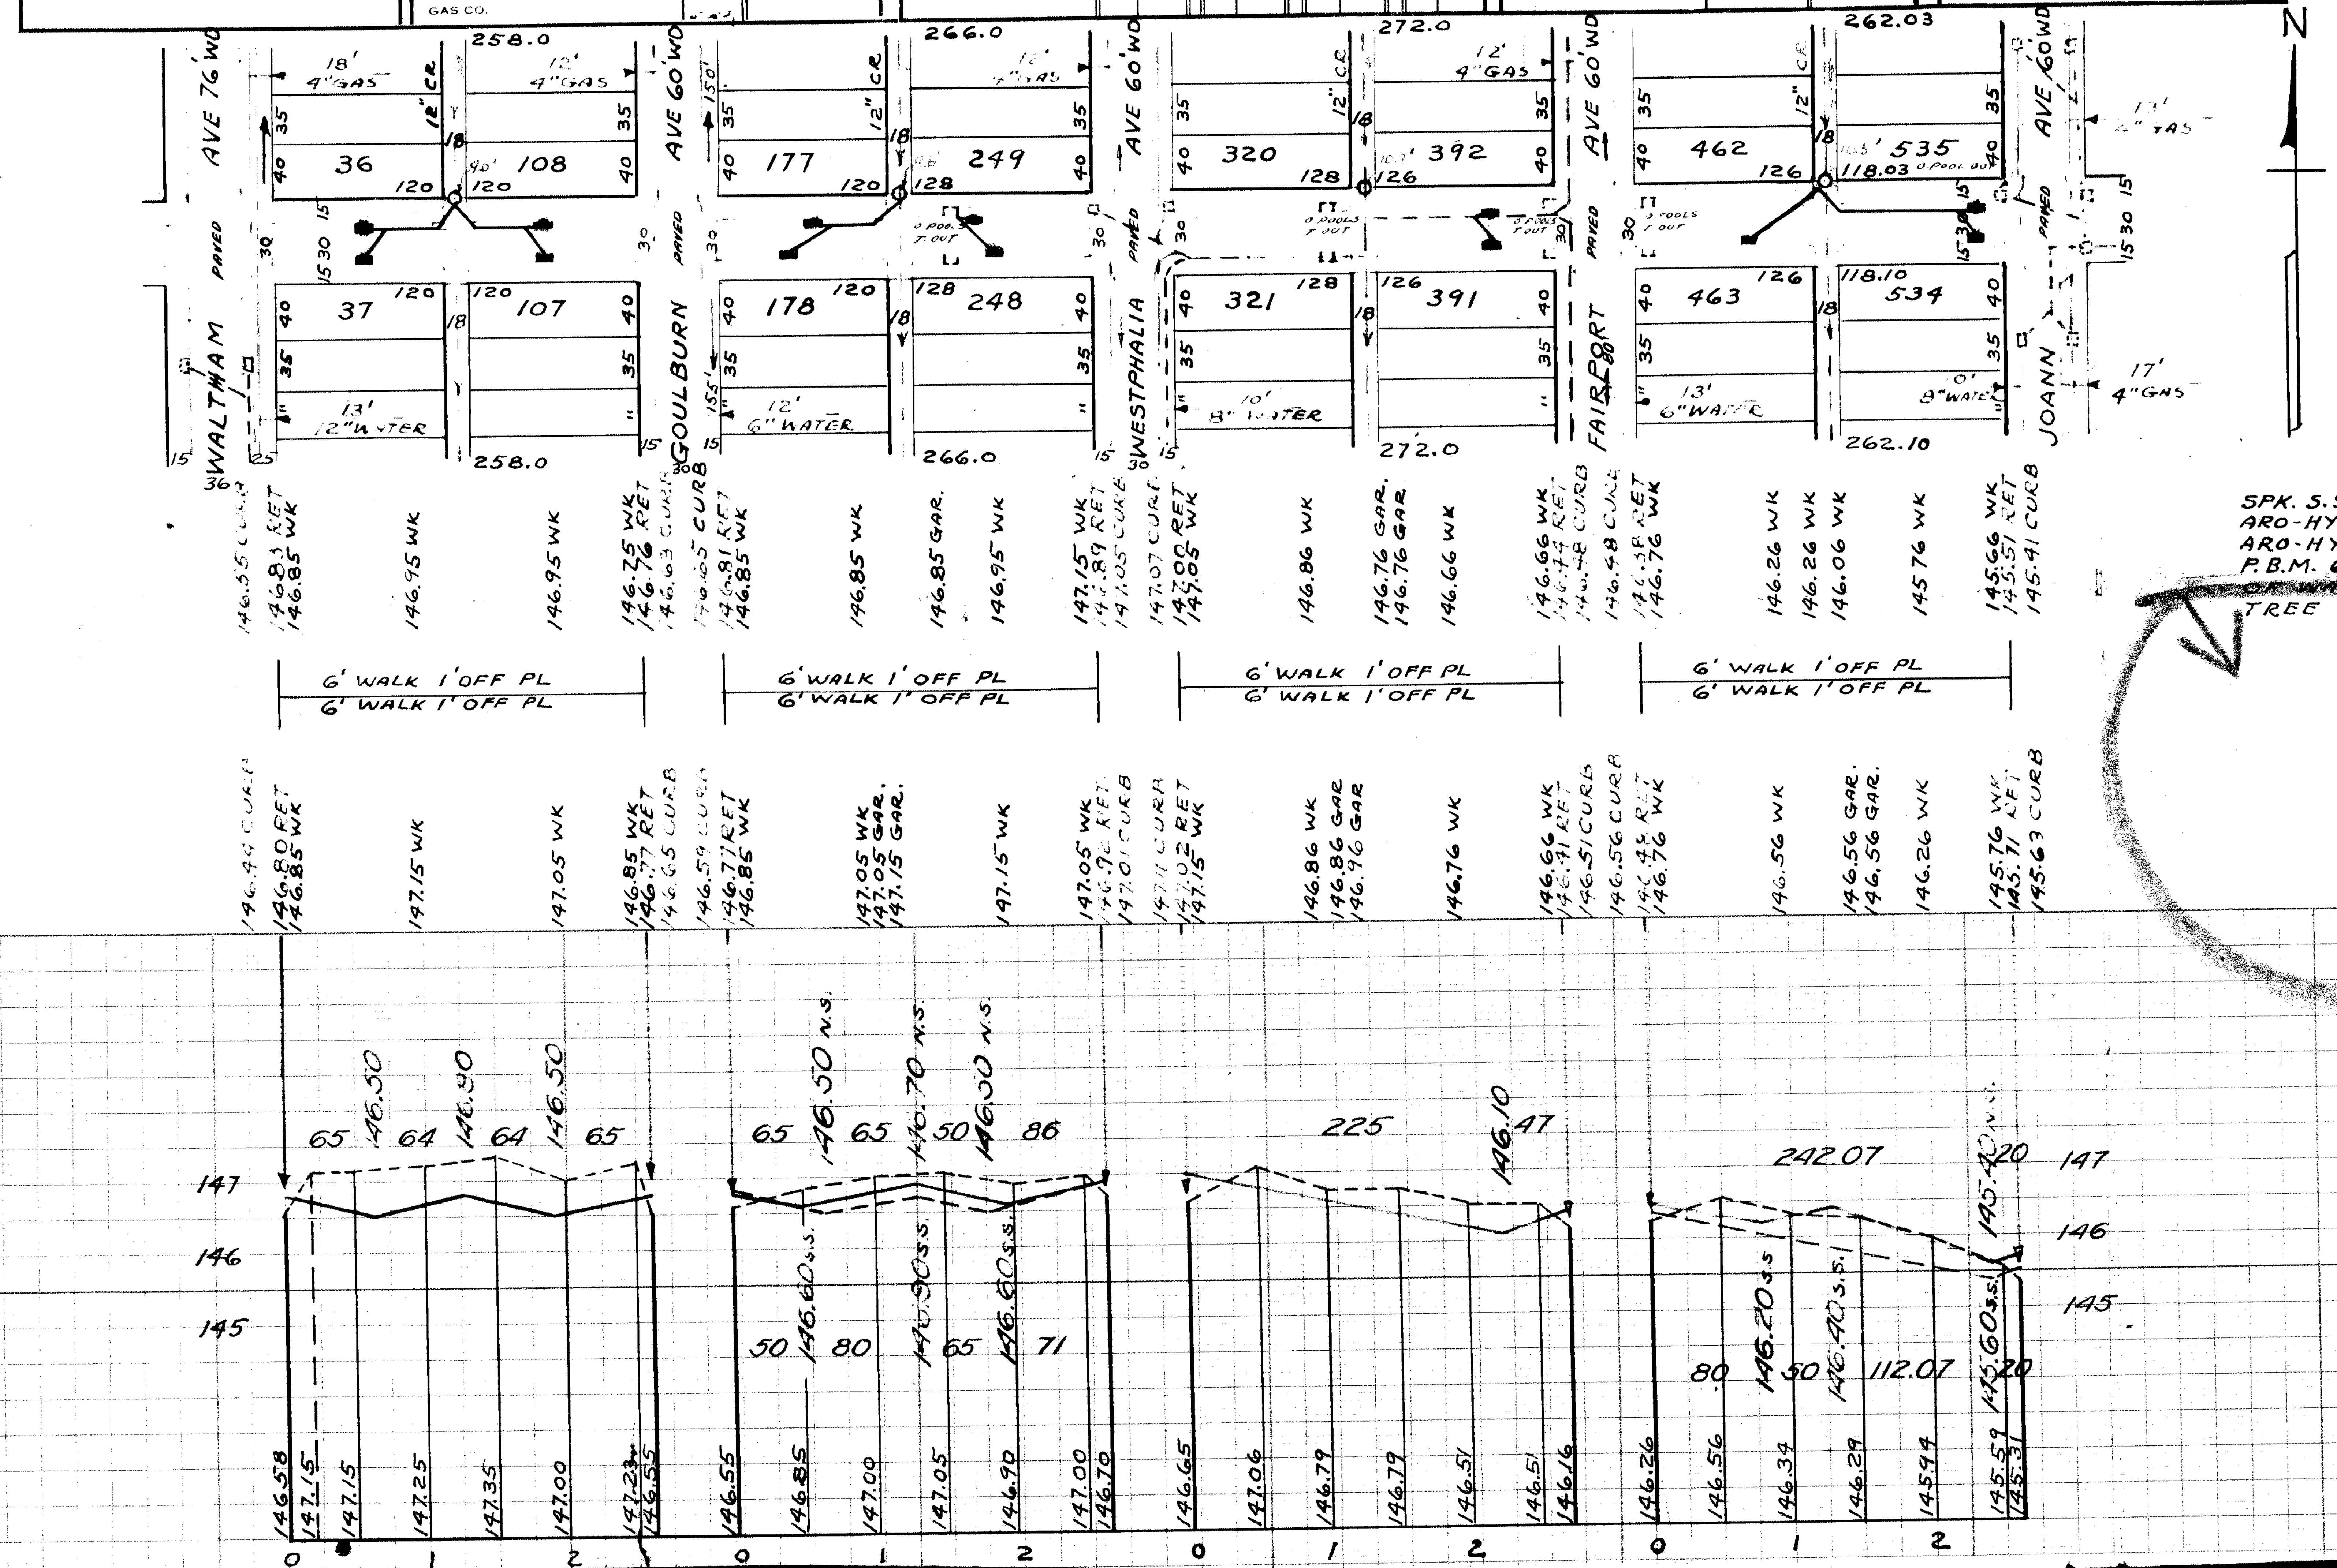

BENCH MARKS

SPK. S.S. LIGHT POLE N.E. COR. WALTHAM & LINNHURST	147.04
ARO-HYD. N.E. COR. WESTPHALIA & LINNHURST	150.49
ARO-HYD. N.E. COR. LINNHURST & JOANN	148.56
P.B.M. 60-305 WALTHAM & LINNHURST. ON THE S.W. COR. OF WALTHAM & LINNHURST IS A SPIKE IN A 10" ELM TREE NEAR THE CURB	147.487

4043

[ ] EXISTING POOLS & BASINS
■ NEW " "