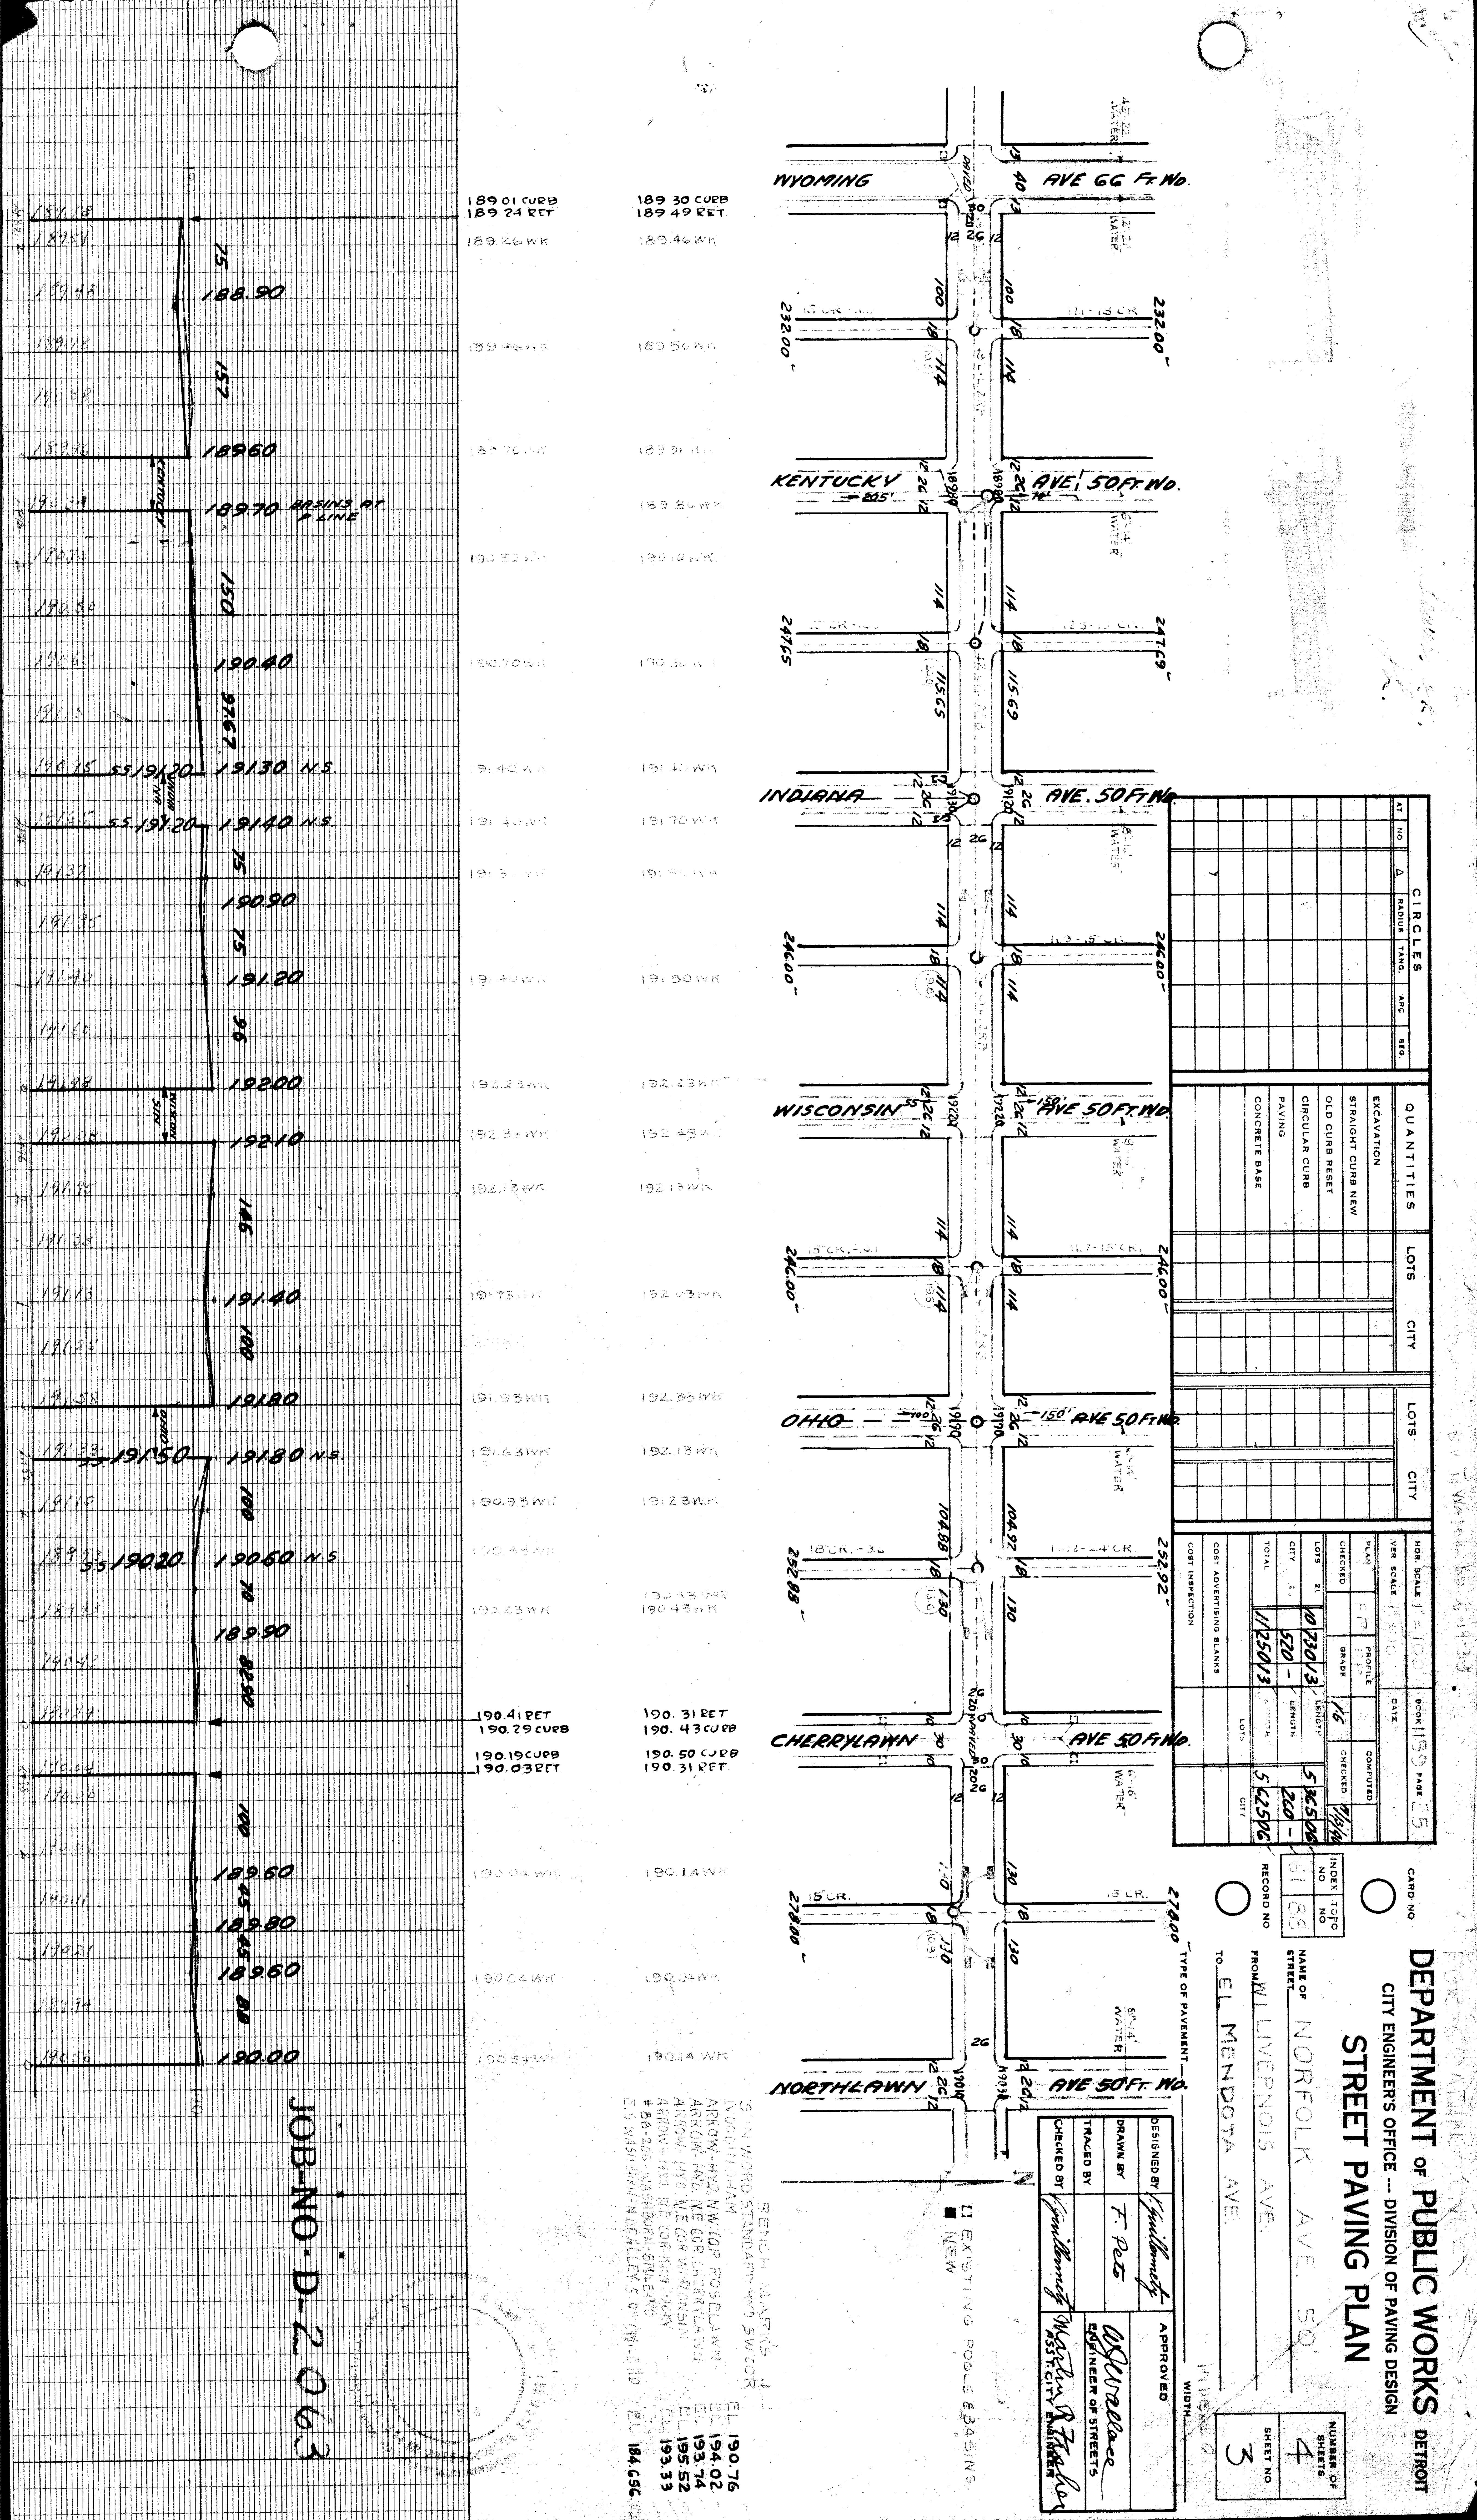

DEPARTMENT of PUBLIC WORKS DETROIT
CITY ENGINEER'S OFFICE --- DIVISION OF PAVING DESIGN
STREET PAVING PLAN
NAME OF STREET NORFOLK AVE. 50'
FROM W. LIVERNOIS AVE.
TO EL MENDOTA AVE.
TYPE OF PAVEMENT
WIDTH
NUMBER OF SHEETS 4
SHEET NO. 3
CARD NO
INDEX NO 6188
TOPO NO
RECORD NO
BOOK 1159 PAGE 25
HOR. SCALE 1"=100'
VER. SCALE 1"=10'
DESIGNED BY Guillemette
DRAWN BY F. Pete
TRACED BY
CHECKED BY Guillemette
APPROVED
W. Wallace ENGINEER OF STREETS
ASS'T. CITY ENGINEER
CIRCLES
AT
NO
Δ
RADIUS
TANG.
ARC
SEG.
QUANTITIES
EXCAVATION
STRAIGHT CURB NEW
OLD CURB RESET
CIRCULAR CURB
PAVING
CONCRETE BASE
LOTS
CITY
LOTS 21
CITY
TOTAL
10730/3
520 -
11250/3
LENGTH 16
5365.06
260 -
5625.06
CHECKED 9/13/46
COST ADVERTISING BLANKS
COST INSPECTION
WYOMING AVE 66 Ft. Wo.
KENTUCKY AVE. 50 Ft. Wo.
INDIANA AVE. 50 Ft. Wo.
WISCONSIN AVE 50 Ft. Wo.
OHIO AVE 50 Ft. Wo.
CHERRYLAWN AVE 50 Ft. Wo.
NORTHLAWN AVE 50 Ft. Wo.
232.00
247.65
247.69
246.00
252.88
252.92
278.00
189.01 CURB
189.24 RET
189.30 CURB
189.49 RET
188.90
189.60
189.70 BASINS AT P LINE
190.40
S.S. 191.20
191.30 N.S.
191.40 N.S.
190.90
191.20
192.00
192.10
191.40
191.80
S.S. 191.50
191.80 N.S.
S.S. 190.20
190.60 N.S.
189.90
190.41 RET
190.29 CURB
190.31 RET
190.43 CURB
190.19 CURB
190.03 RET
190.50 CURB
190.31 RET
189.60
189.80
189.60
190.00
JOB-NO-D-2063
☐ EXISTING POOLS & BASINS
■ NEW
BENCH MARKS
EL 190.76
EL 194.02
EL 193.74
EL 195.52
EL 193.33
EL 184.656