DEPARTMENT OF PUBLIC WORKS DETROIT

CITY ENGINEER'S OFFICE --- DIVISION OF PAVING DESIGN

STREET PAVING PLAN

NAME OF STREET: PATTON AVE.

FROM: N.P.L. OF CATHEDRAL AVE.

TO: S.P.L. OF WEST CHICAGO AVE.

TYPE OF PAVEMENT: Private Construction

WIDTH: 30 & 36

NUMBER OF SHEETS: 1

SHEET NO: 1

CARD NO

RECORD NO

INDEX NO	TOPO NO
77	110

SEWER: O.K. Jhiepah 5/20/42

INDEXED

REVISIONS

JOB NO.

BLUE PRINT ISSUED FOR:	DATE	PROGRESS START	PROGRESS FINISH
GRADE ONLY			
CATCH BASINS			
PAVING-CLASS-			
DEPT. OF WATER SUPPLY			
GAS CO.			

QUANTITIES	LOTS	CITY	LOTS	CITY
EXCAVATION				
STRAIGHT CURB NEW				
OLD CURB RESET				
CIRCULAR CURB				
PAVING				
CONCRETE BASE				

HOR. SCALE 1" = 100' BOOK 1495 PAGE 46

VER SCALE 1" = 2' DATE 5-15-42

PLAN	F.M.	PROFILE	F.M.	COMPUTED	
CHECKED	H.J.S.	GRADE	H.J.S.	CHECKED	R³
LOTS SL	2,360.27	LENGTH	1,180.14		
CITY SL	140.00	LENGTH	70.00		
TOTAL SL	2,500.27	LENGTH	1,250.14		
		LOTS		CITY	
COST ADVERTISING BLANKS					
COST INSPECTION					

DESIGNED BY: H.J. Smart

DRAWN BY: F. Minikel

TRACED BY

CHECKED BY: R.R.R.

APPROVED: J. L. Barton

M. Wallace, ENGINEER OF STREETS

[illegible], ASS'T. CITY ENGINEER

"IMPERIAL" TRACING CLOTH K & E CO., N.Y.

14BP/520-42 3 to 5-I

11/30/12/47

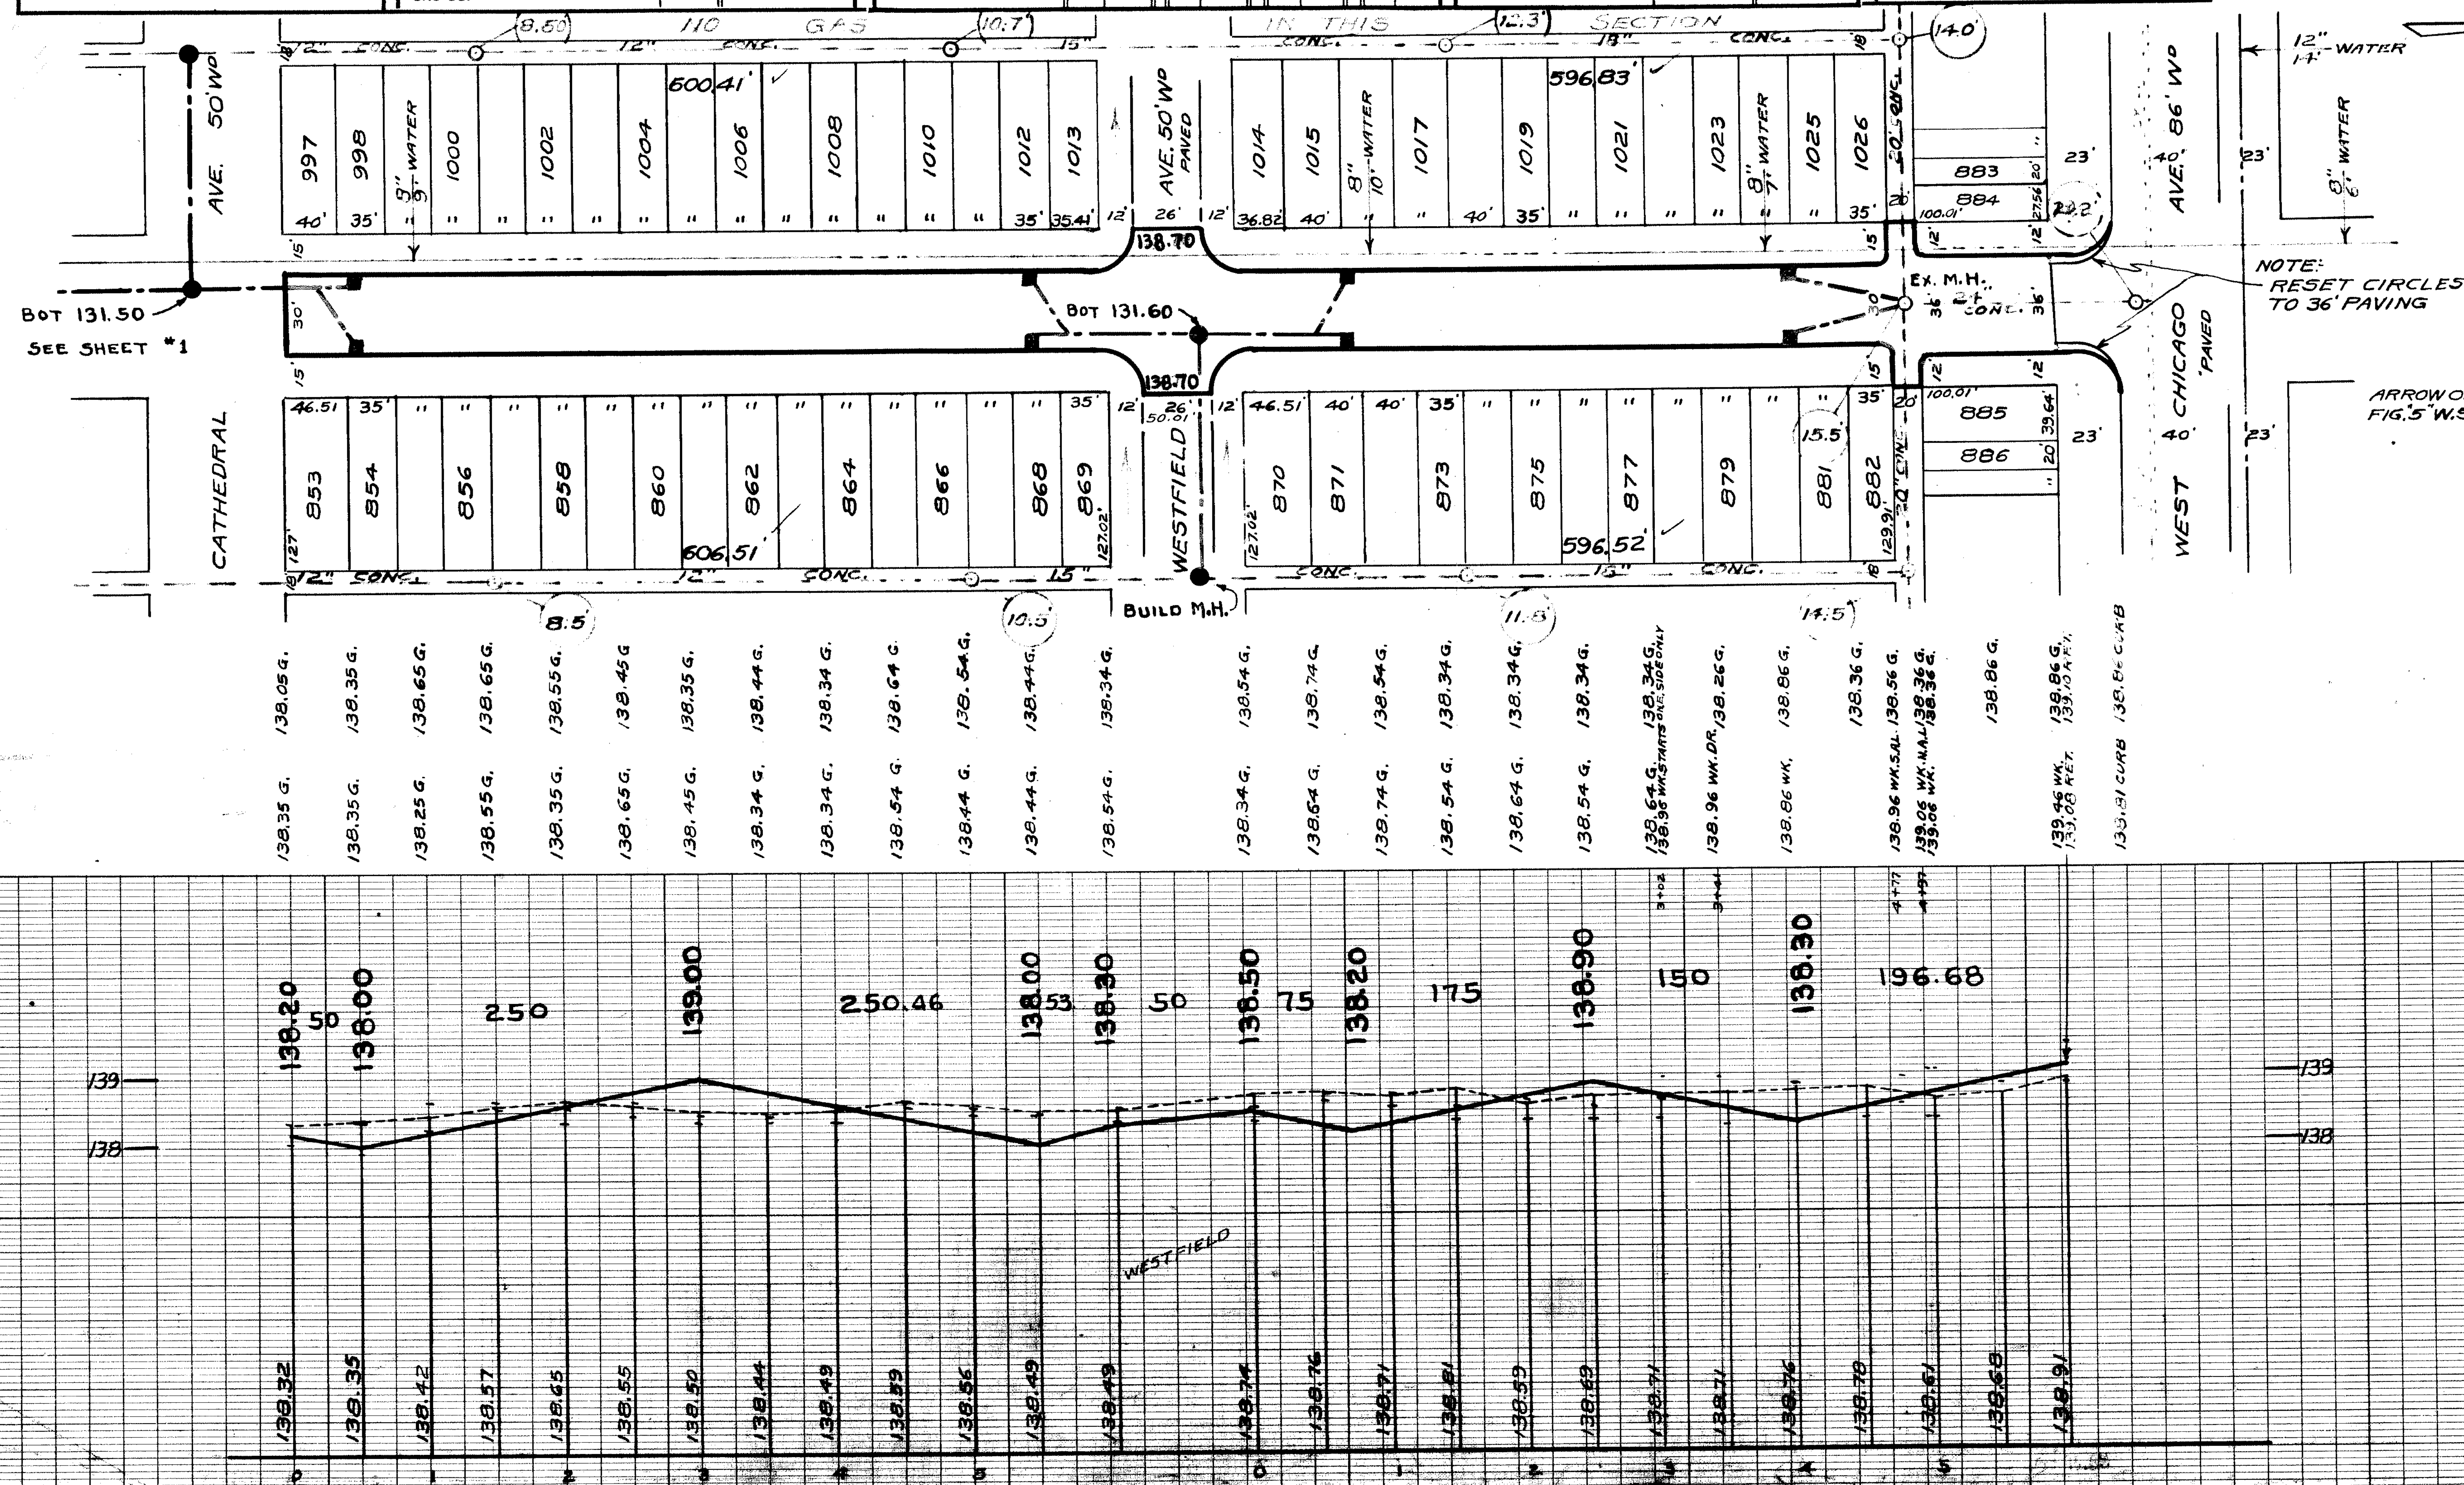

BENCH MARKS

ARROW ON HYD. W.S. OF PATTON 285' N. OF CATHEDRAL ------ 141.60

FIG. 5" W.S. LOT 885 S. WALK OF W. CHICAGO S.E. COR. PATTON -- 139.50

APPLICATION 248-334
JOY RD. TO W. CHICAGO

DEFENSE HOMES, INC.
12-10-47

Requested by Gene Burgess
3-23-42
4 Prints to B.B.