- C-2125 -

DEPARTMENT OF PUBLIC WORKS DETROIT

CITY ENGINEER'S OFFICE --- DIVISION OF PAVING DESIGN

STREET PAVING PLAN

SEWER	[illegible]
INDEXED	[illegible]
REVISIONS:	

JOB NO.		PROGRESS	
BLUE PRINT ISSUED FOR:	DATE	START	FINISH
GRADE ONLY			
CATCH BASINS			
PAVING-CLASS-			
DEPT. OF WATER SUPPLY	[illegible]		
GAS CO.			

QUANTITIES	LOTS	CITY	LOTS	CITY
EXCAVATION				
STRAIGHT CURB NEW				
OLD CURB RESET				
CIRCULAR CURB				
PAVING				
CONCRETE BASE				

HOR. SCALE 1"=100'		BOOK 1389 PAGE 8			
VER. SCALE 1"=2'		DATE 3-10-38			
PLAN	W.E.	PROFILE	F.D.	COMPUTED	
CHECKED		GRADE	V.G.	CHECKED	3/16/39
LOTS 2L	14 850 36	LENGTH	7 425 18		
CITY 2L	832 00	LENGTH	416 00		
TOTAL 2L	15 682 36	LENGTH	7 841 18		
		LOTS	CITY		
COST ADVERTISING BLANKS					
COST INSPECTION					

DESIGNED BY	V. Guillemette
DRAWN BY	
TRACED BY	F. Dysarz
CHECKED BY	V. Guillemette
APPROVED	

U.J. Wallace
ENGINEER OF STREETS

Martin R. Fisher
ASS'T CITY ENGINEER

CARD NO.

INDEX NO.	TOPO. NO.
40	99

RECORD NO.

NAME OF STREET PENROD

FROM KIRKWOOD WARREN

TO LINSDALE TIREMAN

TYPE OF PAVEMENT Class - B - WIDTH 26 & 30

NUMBER OF SHEETS 5

SHEET NO. 4

SERIES - V - Est 2-29-40

[ ] EXISTING POOLS & BASINS
■ NEW " & "

N

BENCH MARKS

ARROW ON HYD.-N.E. COR. SAWYER & PENROD ——— 137.56

ARROW ON HYD.-E.S. PENROD 800' N. OF SAWYER — 137.59

4-25-39
WATER MAINS OK.

Drainage Ordered
2-29-40
R3.
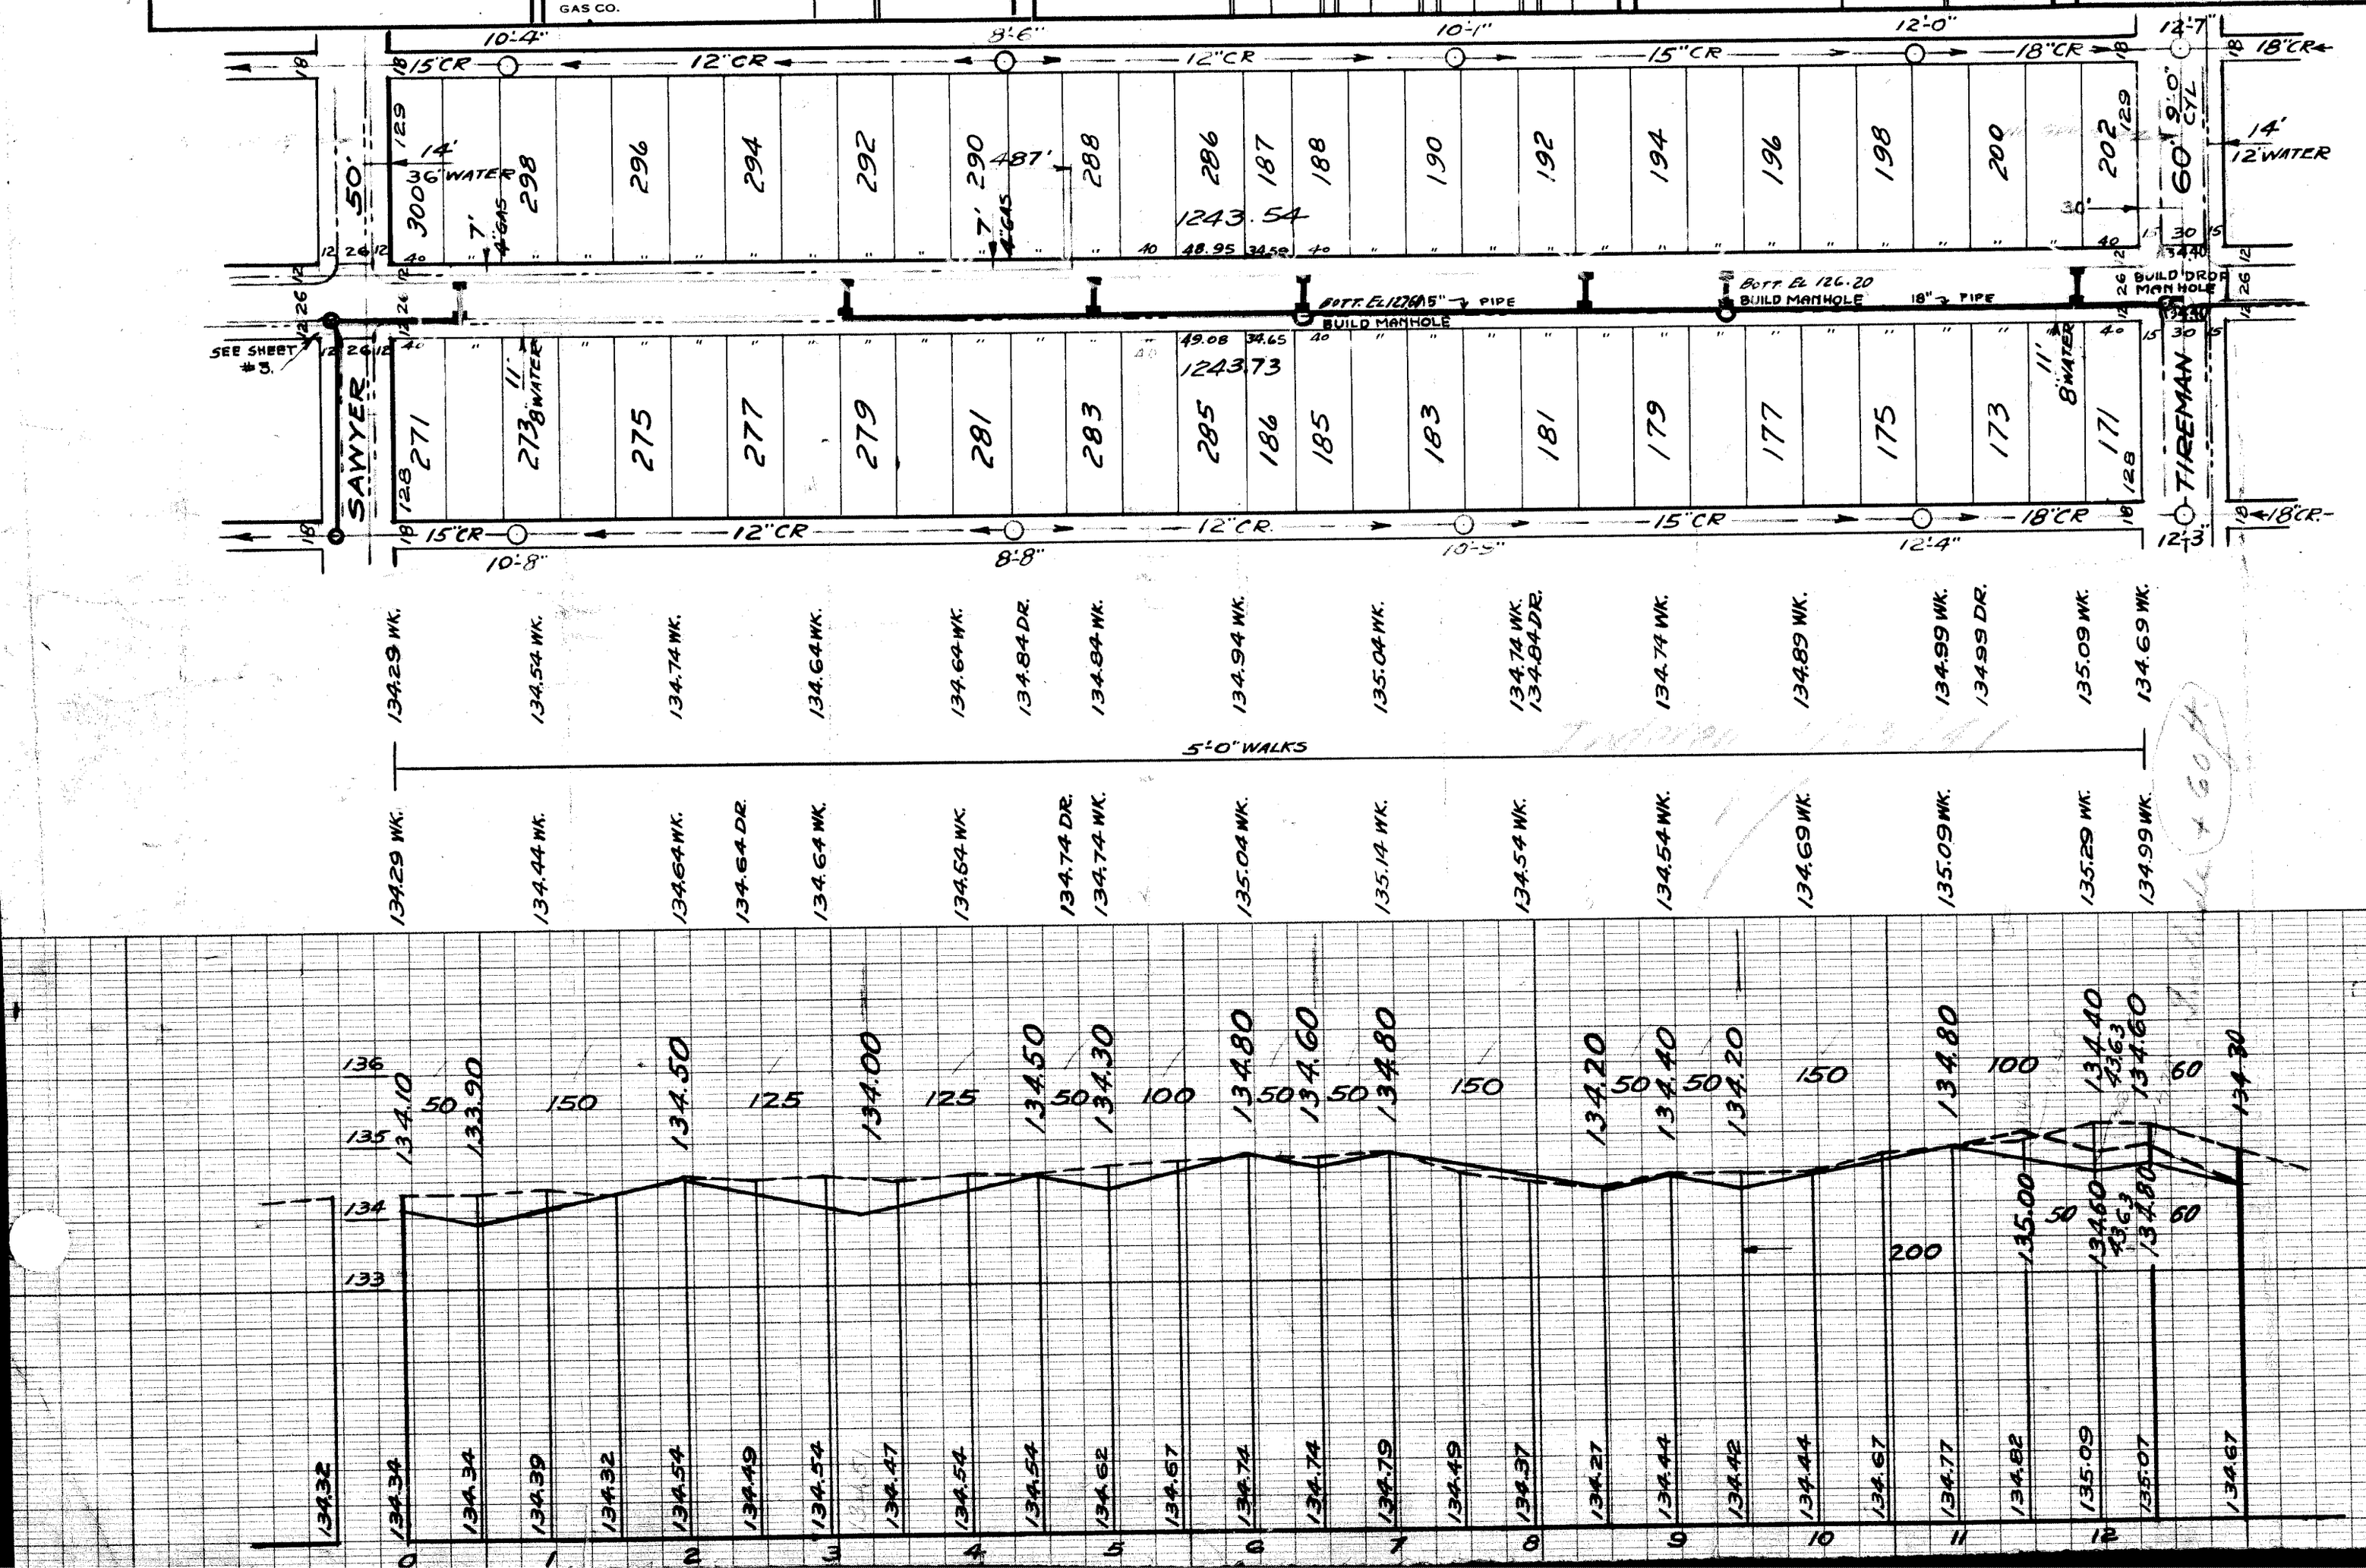
C-2125