| SEWER |
|---|
| REVISIONS OLD MAP 6-28-38 |
| |
| |

| SUPPLEMENTARY DETAILS | | | |
|---|---|---|---|
| C-324A | C-390 | C-587 | C-739B |
| C-325 | C-524 | C-733 | C-938 |
| C-326A | C-585 | C-739 | C-1608 |
| C-327 | C-586 | C-739A | |

NOTE:
BEFORE STARTING CONSTRUCTION CONTRACTOR MUST CHECK WITH UTILITIES FOR LOCATIONS OF EXISTING STRUCTURES WHETHER OR NOT INDICATED ON PLANS.

PLAN SCALE DISTORTED
LOTS & ALLEYS 1" = 100'
STREET WIDTHS 1" = 50'

DRAINAGE COMPLETED

PAVING COMPLETED

| QUANTITIES | | ESTIMATED LOTS | ESTIMATED CITY | FINAL LOTS | FINAL CITY |
|---|---|---|---|---|---|
| EXCAVATION | CU. YDS. | | | | |
| NEW CURB | LIN. FT. | | | | |
| PAVING | SQ. YDS. | | | | |
| " | " | | | | |
| " | " | | | | |
| SIDEWALK | SQ. FT. | | | | |
| MANHOLES | ADJUST | | | | |
| | CONSTRUCT | | | | |
| BASINS | ADJUST | | | | |
| | CONSTRUCT | | | | |
| SEWERS-12" | LIN. FT. | | | | |

| | | | | | |
|---|---|---|---|---|---|
| HOR. SCALE 1" = 100' | | | BOOK 1715 | PAGE 32-34 | |
| VER. SCALE 1" = 2' | | | DATE LEVELS 5-19-52 DRAWING 625-52 | | |
| PLAN K | PROFILE K | COMPUTED | | | |
| CHECKED W.O. | GRADE W.O. | CHECKED | | | |
| LOTS 2L | 243963 | LENGTH | 121982 | | |
| CITY 2L | 13107 | LENGTH | 6554 | | |
| TOTAL 2L | 257070 | LENGTH | 128536 | | |
| | | LOTS | CITY | | |
| COST ADVERTISING | | | | | |
| COST INSPECTION | | | | | |

| | |
|---|---|
| DESIGNED BY | |
| DRAWN BY | Krum |
| TRACED BY | |
| CHECKED BY | BEHM |
| APPROVED | ENGINEER OF STREETS |
| | ASSISTANT CITY ENGINEER |

CONTRACT NO. _____

CARD NO. (X)

| INDEX NO. | TOPO NO. |
|---|---|
| 78 | 109 |

RECORD NO. ( )

# DEPARTMENT OF PUBLIC WORKS DETROIT

CITY ENGINEER'S OFFICE --- DIVISION OF PAVING DESIGN

## STREET PAVING PLAN

NAME OF STREET **PIERSON**

ASSIGN. NO. 32586-1

PETITION NO. _____

FROM S.P.L. OF SAWYER

TO S.W.P.L. OF TIREMAN

SHEET 1 OF 1 SHEETS

TYPE OF PAVEMENT 8 6 8 ONE COURSE CONCRETE - INTEGRAL CURB — DRAINAGE ONLY

WIDTH 30'

8" UNIFORM AT STREET INTERSECTIONS EXCEPT AS NOTED

CONTRACT APPROVED - C.C. _____ TO _____

WEBER REQUEST

## BENCH MARKS

| | ELEV. |
|---|---|
| P.L.B.M "109-253 N.E. COR. WARREN & PIERSON | 135.204 |
| HYD. TOP S.W. COR. PIERSON & SAWYER | 138.52 |
| SPIKE LIGHT POLE 350' N. OF SAWYER, E. SIDE PIERSON | 136.51 |
| P.L.B.M "109-252 N.E. COR. BURT RD. & TIREMAN | 128.112 |

NOTE
FOR SYMBOLS (A) ETC., SEE STD DETAIL DRWG. C-327

## TREE SCHEDULE
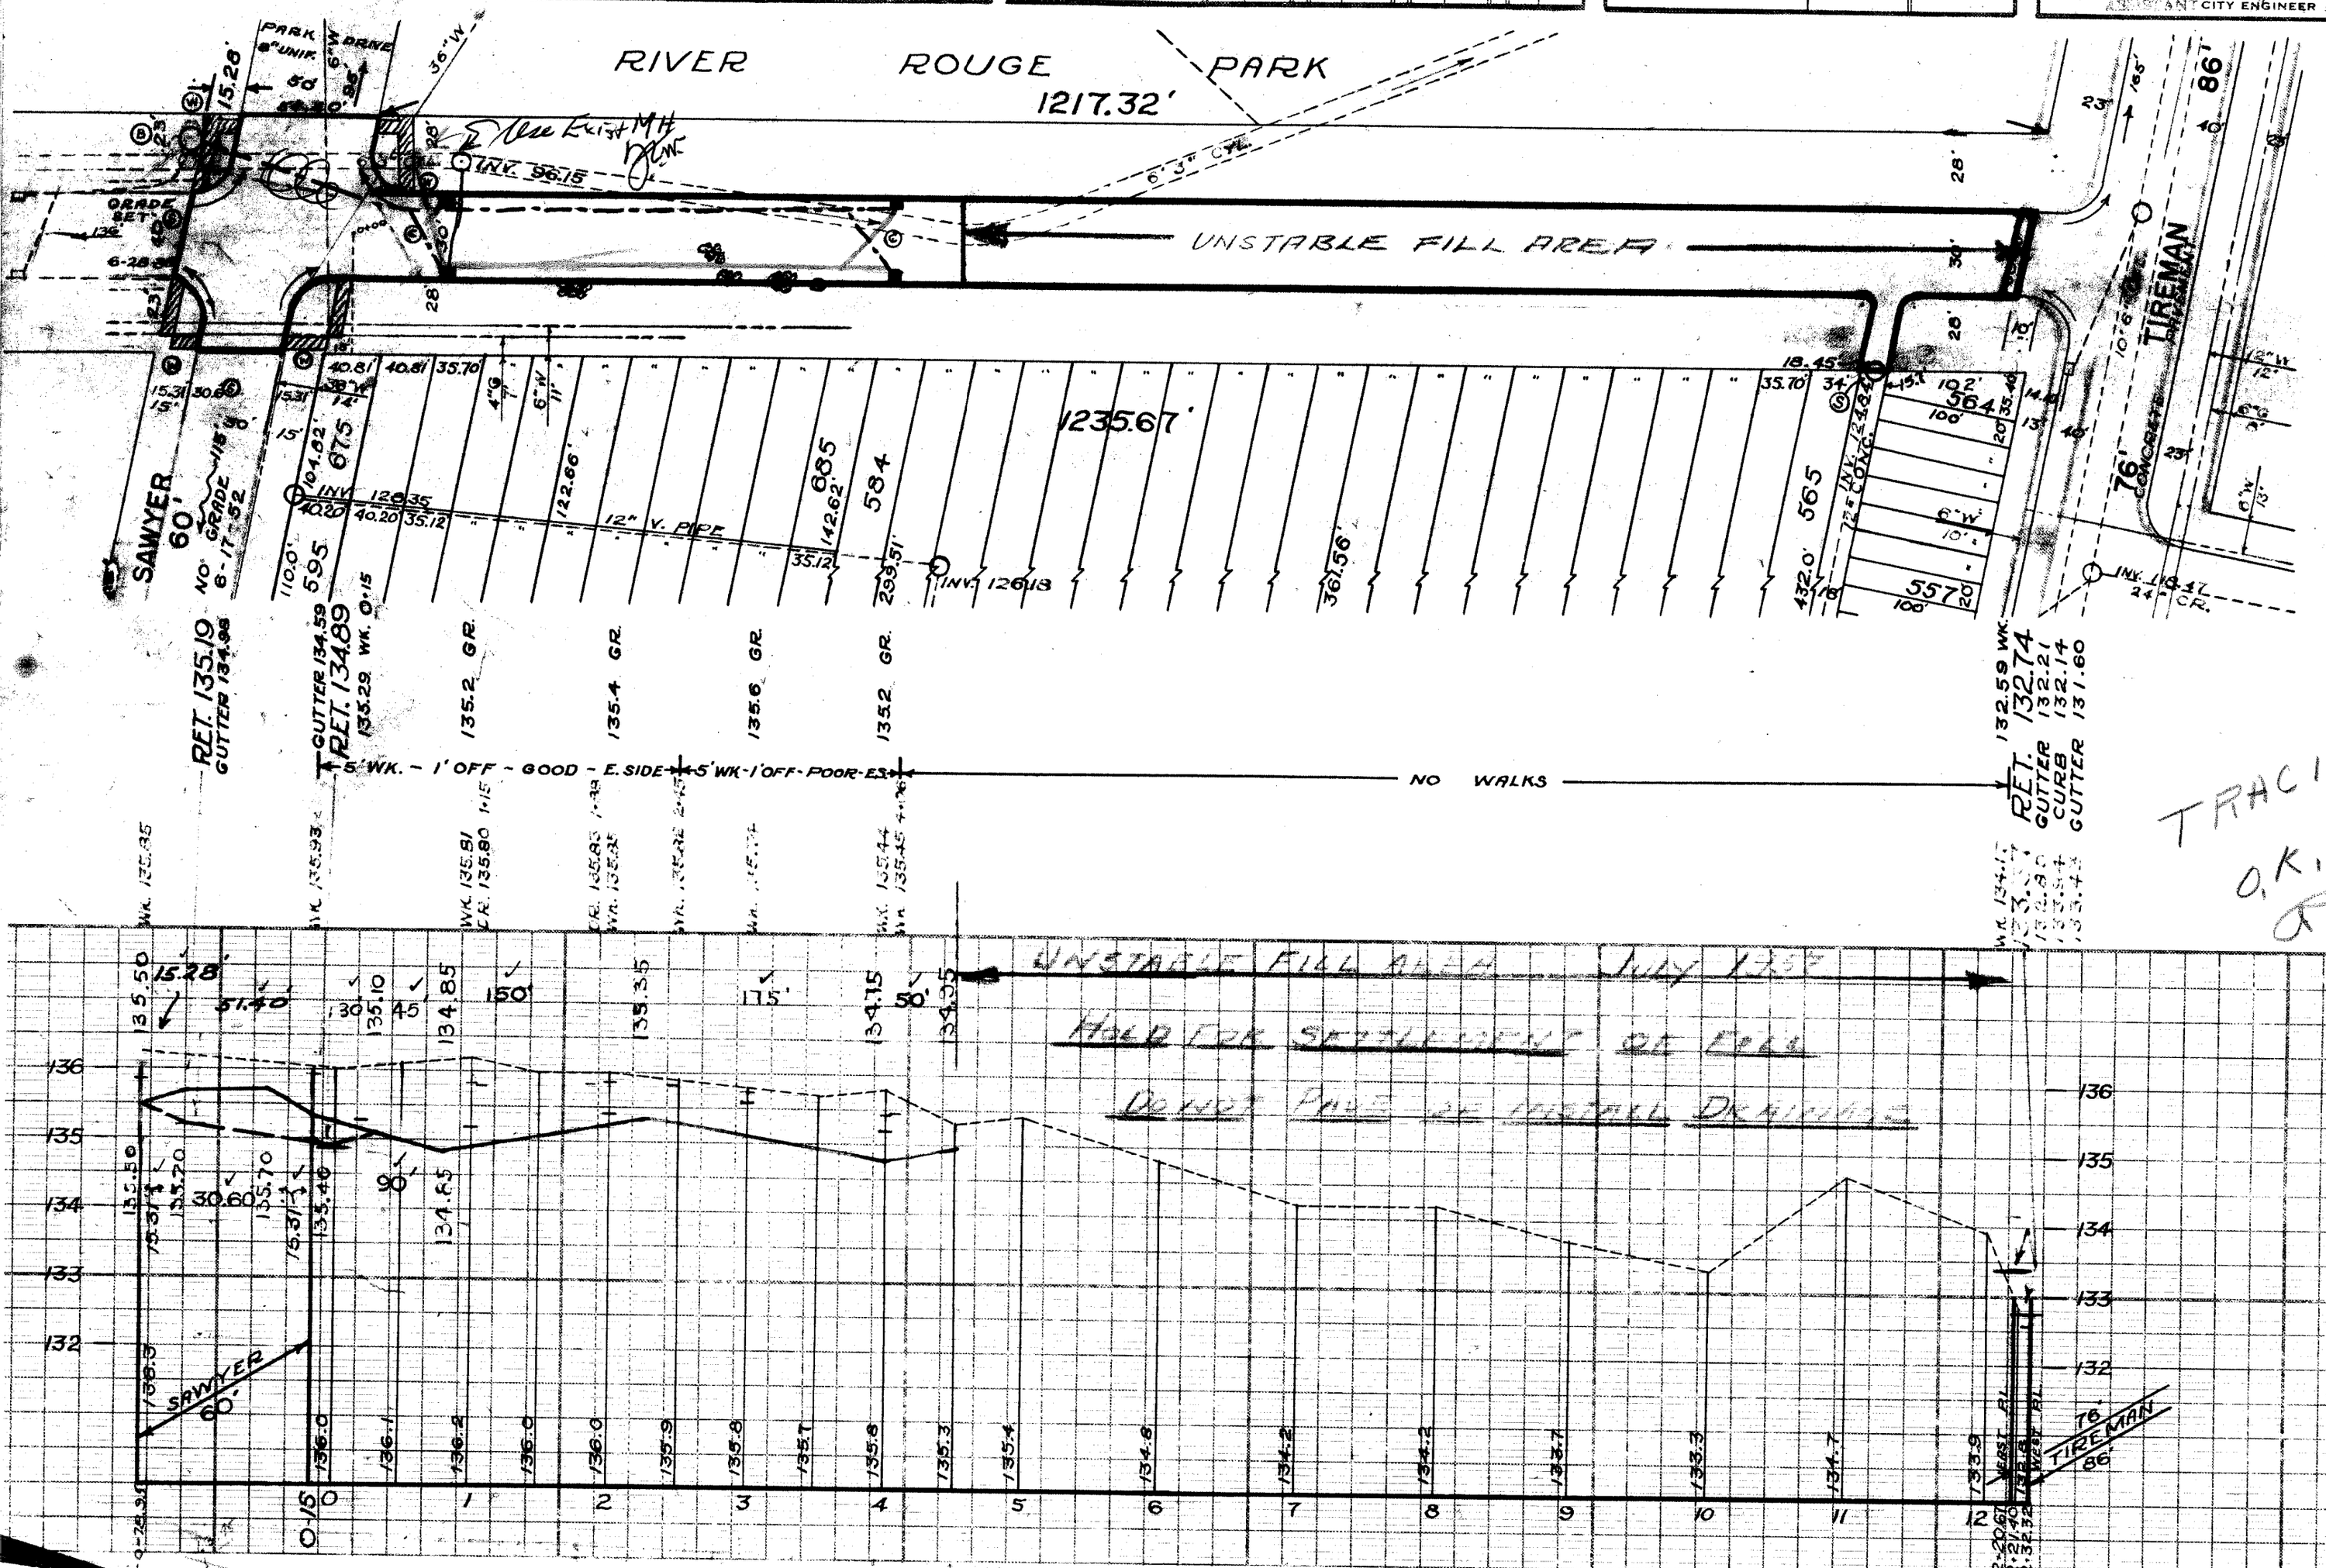
| LOCATION | NO. | SIZE | KIND |
|---|---|---|---|
| STA. 1+77 – 26' W. OF E.P.L. | 8 | 8" | ELM |
| 2+80 – 37' | 2 | 10" & 6" | ELM |
| 2+85 – 38' | 2 | 10" | ELM |
| 2+90 – 29' | 1 | 8" | ELM |
| 2+93 – 29' | 1 | 4" | ELM |
| 2+98 – 29' | 1 | 4" | ELM |
| 3+30 – 29' | 7 | 6" | ELM |
| 3+52 – 28' | 1 | 12" | ELM |