DEPARTMENT OF PUBLIC WORKS DETROIT

CITY ENGINEER'S OFFICE --- DIVISION OF PAVING DESIGN

STREET PAVING PLAN

SEWER	
INDEXED	
REVISIONS	GRADE CHANGED 7-21-48 A.R. ELMIRA TO PLYMOUTH

JOB NO.		PROGRESS	
BLUE PRINT ISSUED FOR:	DATE	START	FINISH
GRADE ONLY			
CATCH BASINS			
PAVING-CLASS-			
DEPT. OF WATER SUPPLY			
GAS CO.			

QUANTITIES	LOTS	CITY	LOTS	CITY
EXCAVATION				
STRAIGHT CURB NEW				
OLD CURB RESET				
CIRCULAR CURB				
PAVING				
CONCRETE BASE				

HOR. SCALE 1" = 100'		BOOK 1395	2-26-42 PAGE 55		
VER SCALE 1" = 2'		DATE MAR. 3 1942			
PLAN	J.H	PROFILE	J.H	COMPUTED	
CHECKED		GRADE	R.R.	CHECKED	R.R.
LOTS 2L	3 125 31	✓ LENGTH	1 562 65		
CITY 2L	212	✓ LENGTH	106		
TOTAL 2L	3 337 31	✓ LENGTH	1 668 65		
		LOTS	CITY		
COST ADVERTISING BLANKS					
COST INSPECTION					

DESIGNED BY	R.R. Room
DRAWN BY	J. HAMPSHIRE
TRACED BY	J. HAMPSHIRE
CHECKED BY	R.R.
APPROVED	Robt. R. Room
	ENGINEER OF STREETS
	ASST. CITY ENGINEER

CARD NO

INDEX NO.	TOPO NO
70	82

RECORD NO

NAME OF STREET: PREST AVE. 60'

FROM: N.P.L. ORANGELAWN.

TO: 26' N OF S.P.L. PLYMOUTH.

TYPE OF PAVEMENT: ~~CLASS "A" 6" ONE COURSE CONCRETE~~ DRAINAGE WIDTH 30'-36'

NUMBER OF SHEETS: 1

SHEET NO: 1

PET. #5854 D. FERRERA ET AL. 7/8/47

ELMIRA TO PLYMOUTH - NOT MAJ.-CANC. 11/5/47

JOB NO. D-1257

APPLICATION 248-280 MITCHELL BLDG. CO.

ORANGELAWN TO ELMIRA 8-13-47

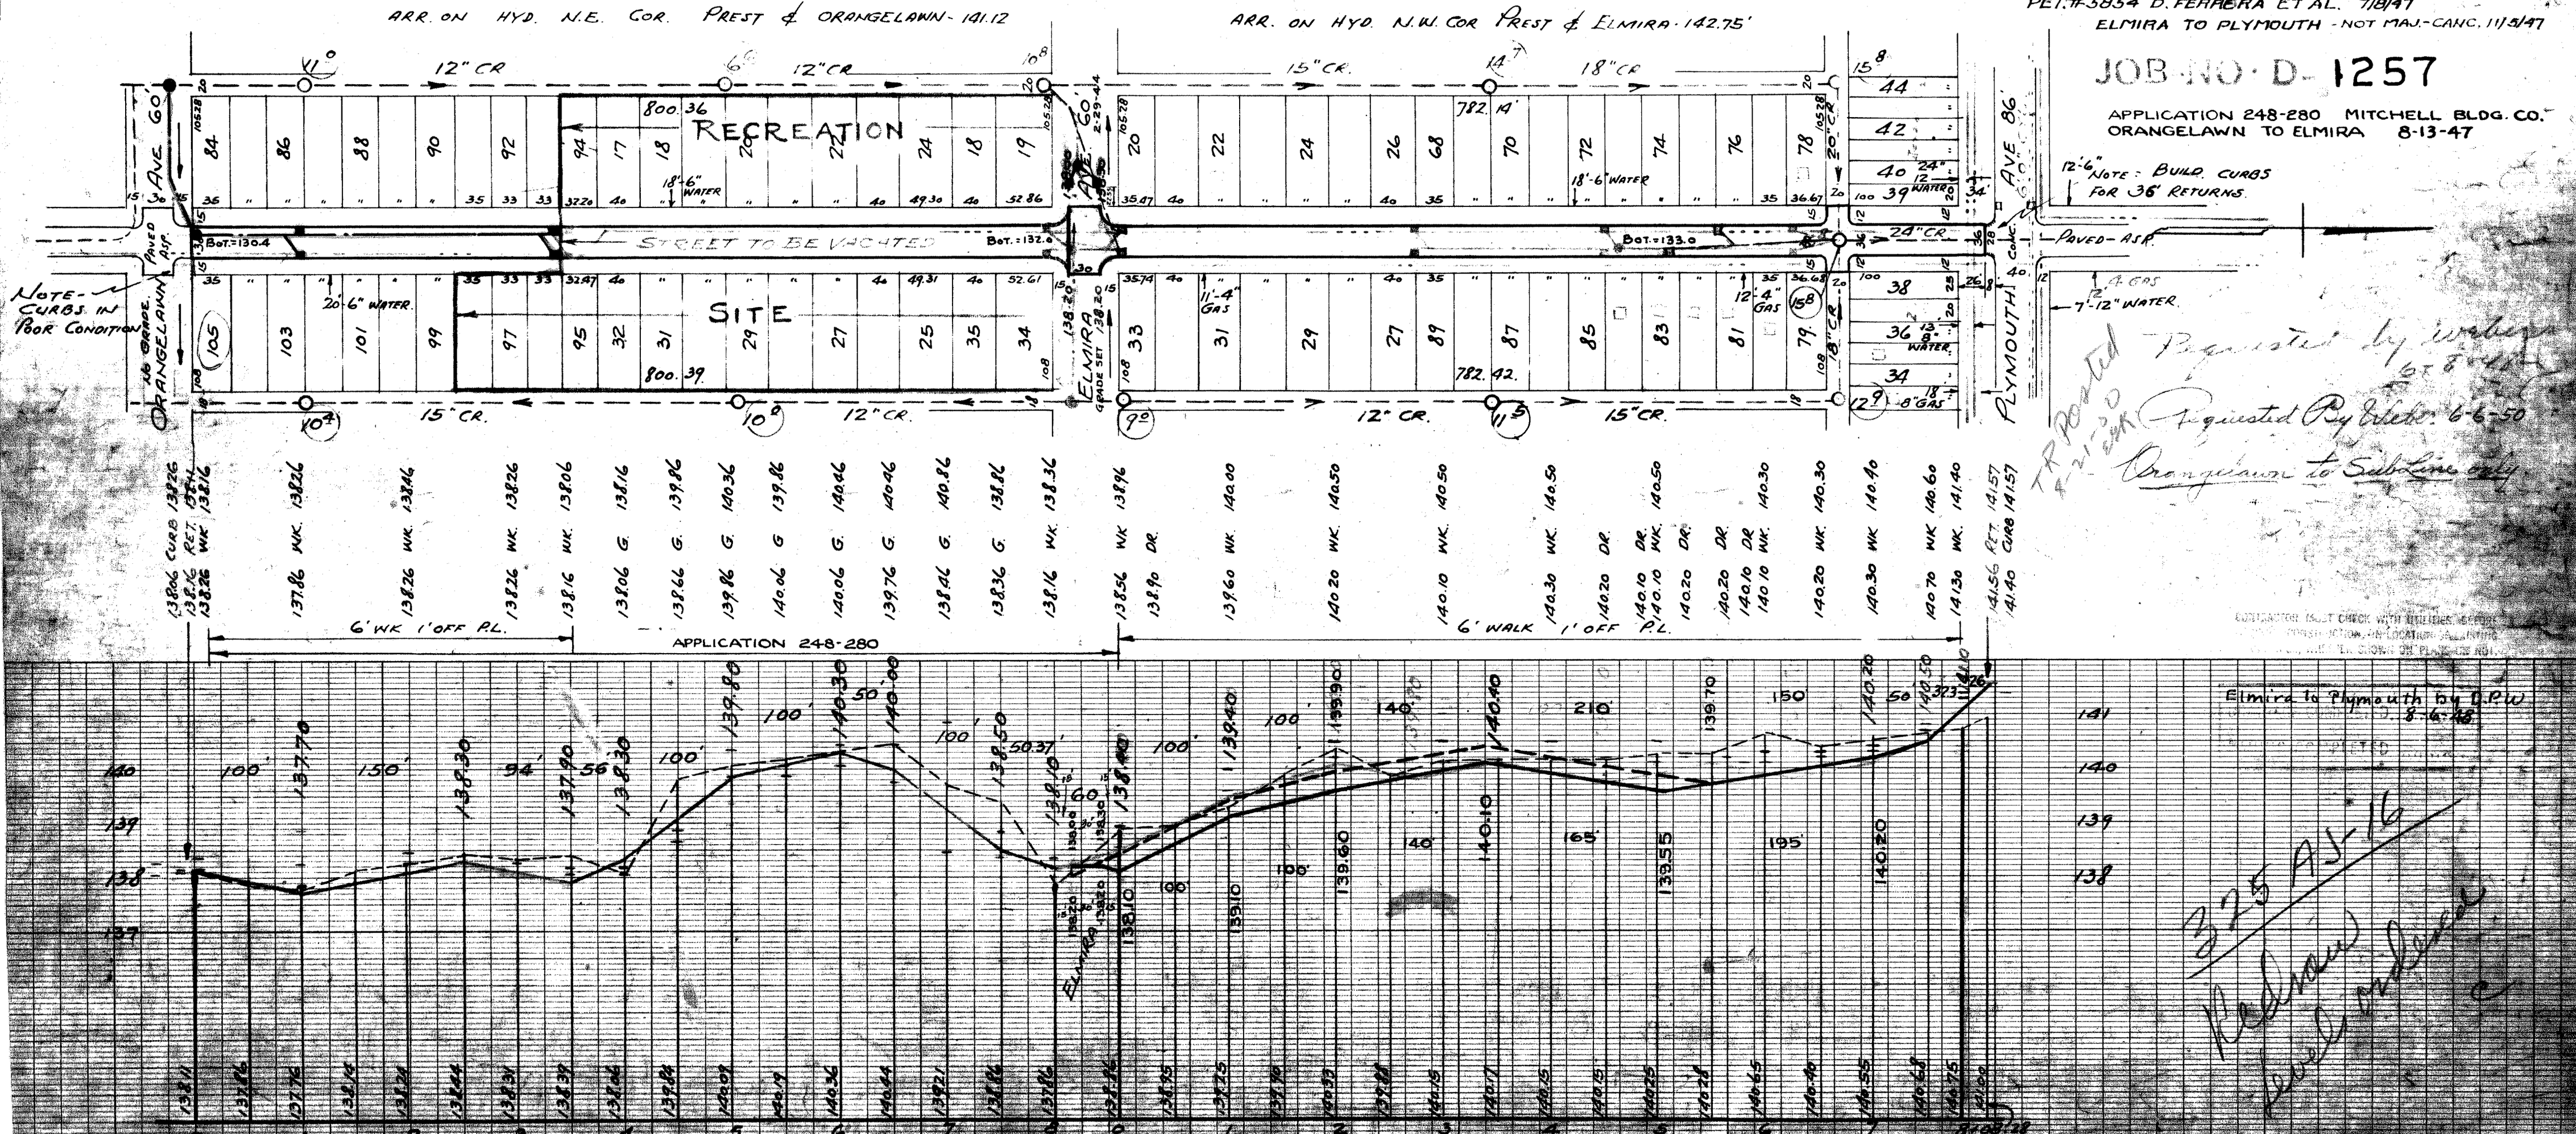

Requested by Weber 6-8-48

Requested By Weber 6-6-50

Orangelawn to Sub Line only

T.R. Posted 8-21-50 EMK

CONTRACTOR MUST CHECK WITH UTILITIES BEFORE CONSTRUCTION ON LOCATION AS LIMITED WHEN SHOWN ON PLANS ARE NOT