DEPARTMENT OF PUBLIC WORKS DETROIT

CITY ENGINEER'S OFFICE --- DIVISION OF PAVING DESIGN

STREET PAVING PLAN

NAME OF STREET: RENO AVE 60' Wd.

FROM: TACOMA

TO: EIGHT MILE RD

TYPE OF PAVEMENT: | WIDTH:

NUMBER OF SHEETS: 2 | SHEET NO.: 1

CARD NO.: | INDEX NO: 37 | TOPO. NO.: 94 | RECORD NO.:

SEWER	O.K. J. Liepah
INDEXED	
REVISIONS:	

JOB NO: C-4171	DATE	PROGRESS START	FINISH
BLUE PRINT ISSUED FOR:			
GRADE ONLY			
CATCH BASINS			
PAVING-CLASS-			
DEPT. OF WATER SUPPLY			
GAS CO.			

QUANTITIES	LOTS	CITY	LOTS	CITY
EXCAVATION				
STRAIGHT CURB NEW				
OLD CURB RESET				
CIRCULAR CURB				
PAVING				
CONCRETE BASE				

HOR. SCALE 1" = 100'		BOOK 1388	PAGE 32
VER. SCALE 1" = 2'-0"		DATE 3-11-40	
PLAN H.C.R.	PROFILE W.C.R.	COMPUTED	
CHECKED	GRADE V.G.	CHECKED	
LOTS 2L	4396.61	LENGTH	2198.31
CITY 2L	747	LENGTH	373.50
TOTAL 2L	5143.61	LENGTH	2571.81
		LOTS	CITY
COST ADVERTISING BLANKS			
COST INSPECTION			
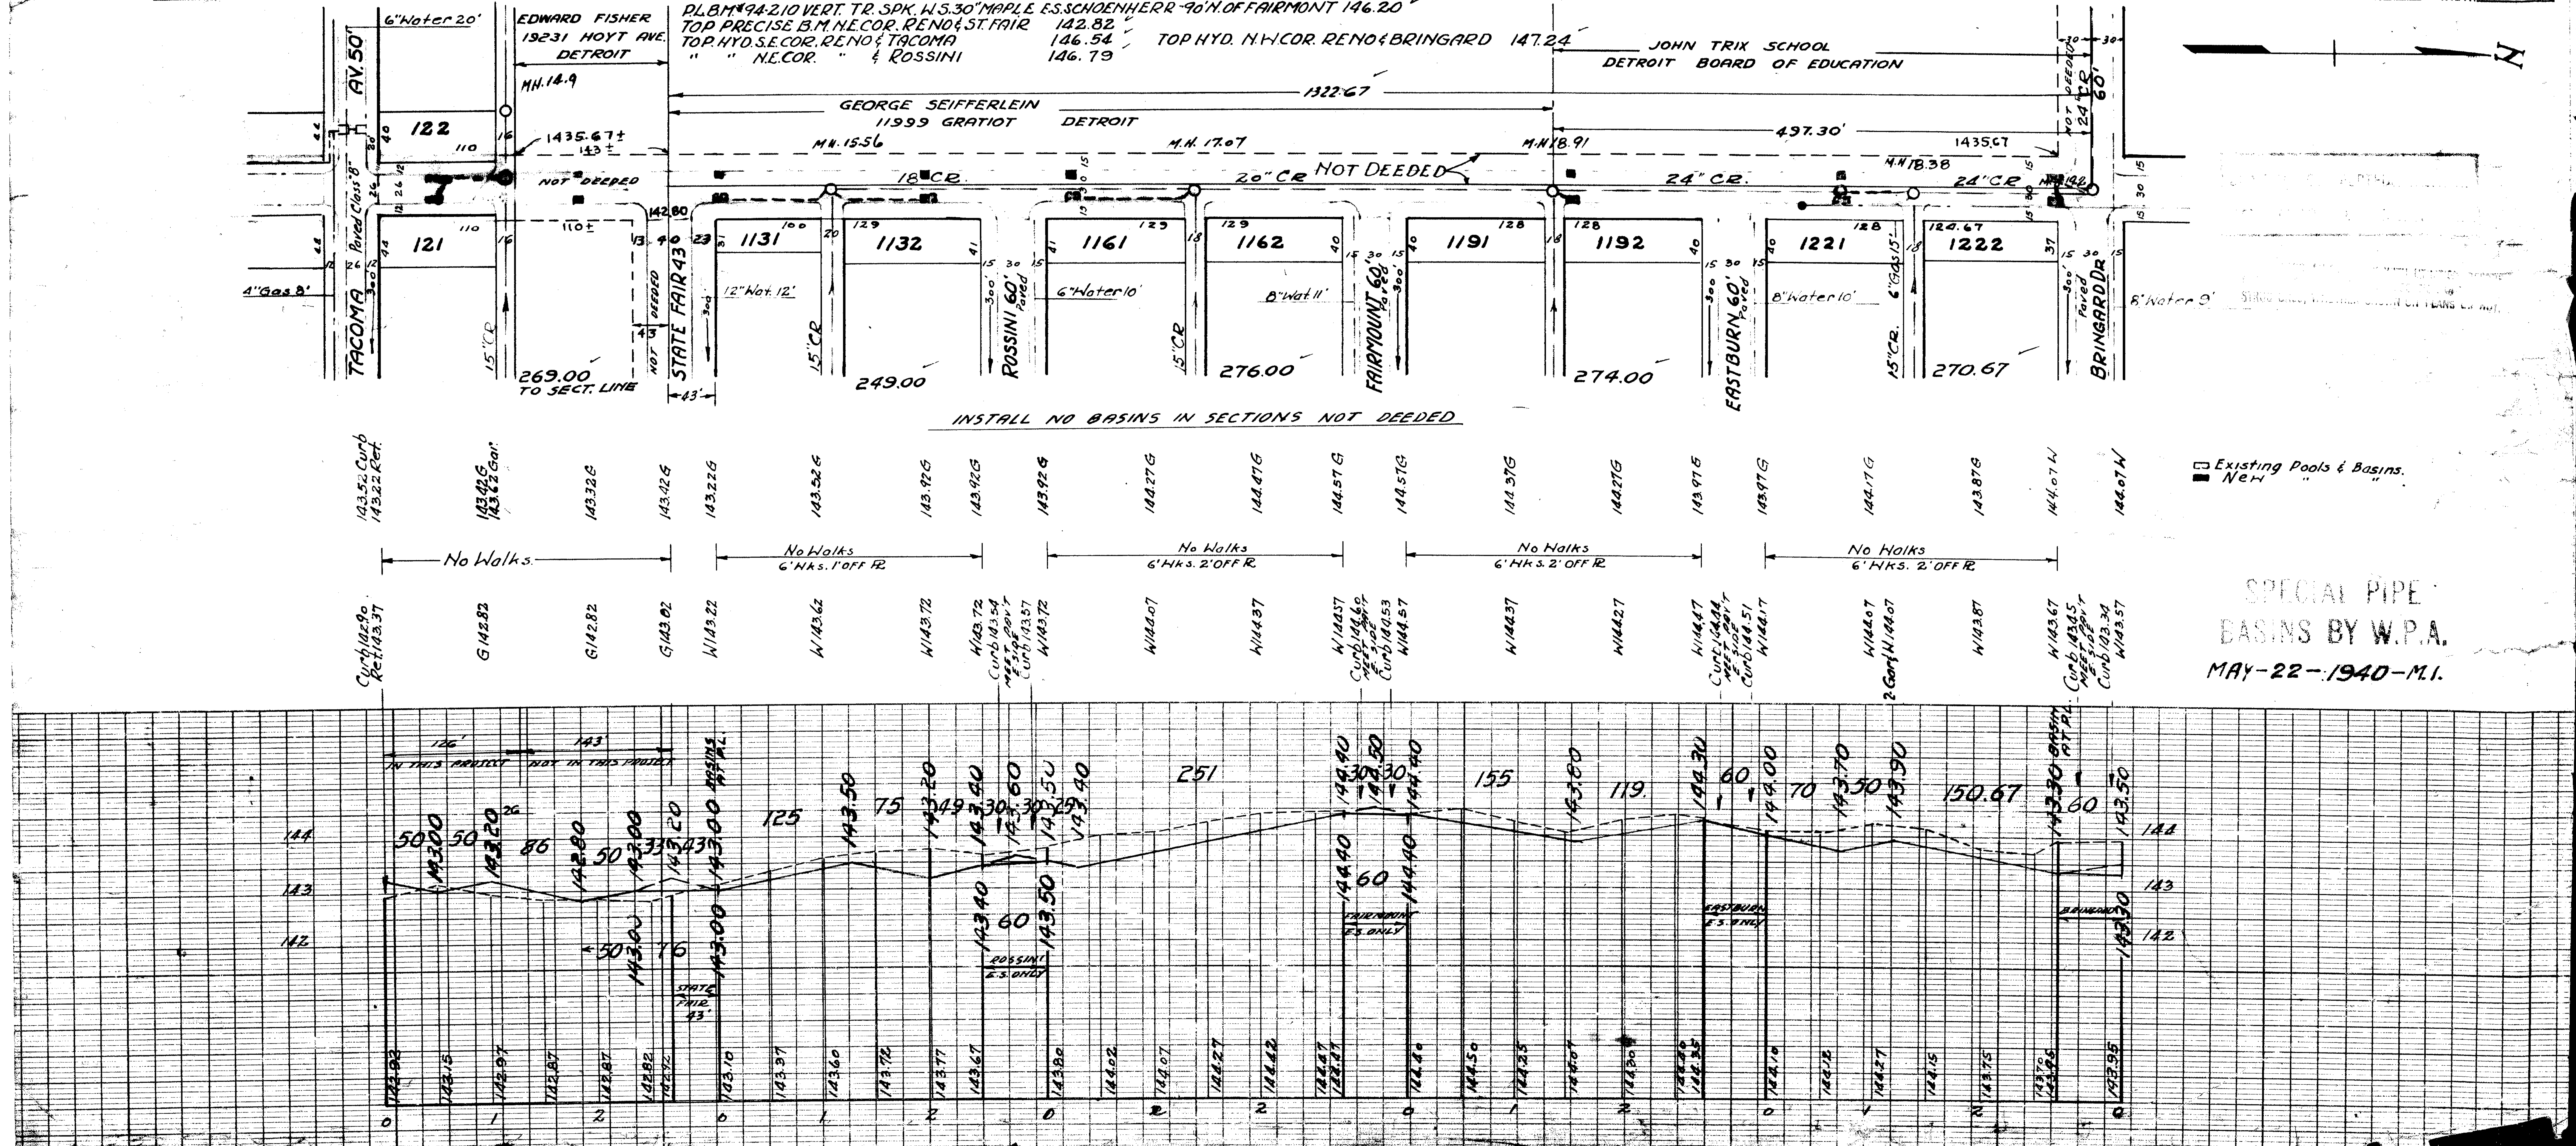
DESIGNED BY	V. Guillaumety
DRAWN BY	V. Guillaumety
TRACED BY	H. E. Rogers
CHECKED BY	V. Guillaumety
APPROVED	
	ENGINEER OF STREETS
	ASS'T CITY ENGINEER