DEPARTMENT OF PUBLIC WORKS DETROIT

CITY ENGINEER'S OFFICE --- DIVISION OF PAVING DESIGN

STREET PAVING PLAN

SEWER	
INDEXED	8-17-39
REVISIONS:	

JOB NO.		PROGRESS	
BLUE PRINT ISSUED FOR:	DATE	START	FINISH
GRADE ONLY			
CATCH BASINS			
PAVING-CLASS-			
DEPT. OF WATER SUPPLY	12-6-39		
GAS CO.			

QUANTITIES	LOTS	CITY	LOTS	CITY
EXCAVATION				
STRAIGHT CURB NEW				
OLD CURB RESET				
CIRCULAR CURB				
PAVING				
CONCRETE BASE				

SCALE 1"=100'		BOOK 1003 PAGE 42			
VER. SCALE 1"=2'		DATE 8-16-39			
PLAN	A.H.	PROFILE	H.A.	COMPUTED	
CHECKED		GRADE	V.G.	CHECKED	9/26/39
LOTS 2L	2 193 26	LENGTH	1 096 63		
CITY 2L	236 04	LENGTH	118 02		
TOTAL 2L	2 429 30	LENGTH	1 214 65		
		LOTS	CITY		
COST ADVERTISING BLANKS					
COST INSPECTION					

DESIGNED BY	V. Guillemety
DRAWN BY	A. Hadvina
TRACED BY	A. Hadvina
CHECKED BY	V. Guillemety
APPROVED	

W. J. Wallace
ENGINEER OF STREETS

ASS'T CITY ENGINEER

CARD NO.

INDEX NO.	TOPO. NO.
65	104

RECORD NO.

NAME OF STREET RUTHERFORD 60' WD.

FROM OUTER DRIVE

TO CURTIS

TYPE OF PAVEMENT CLASS "B"-8" MAC.+2½" OIL AGG. WIDTH 30'

NUMBER OF SHEETS 1

SHEET NO. 1

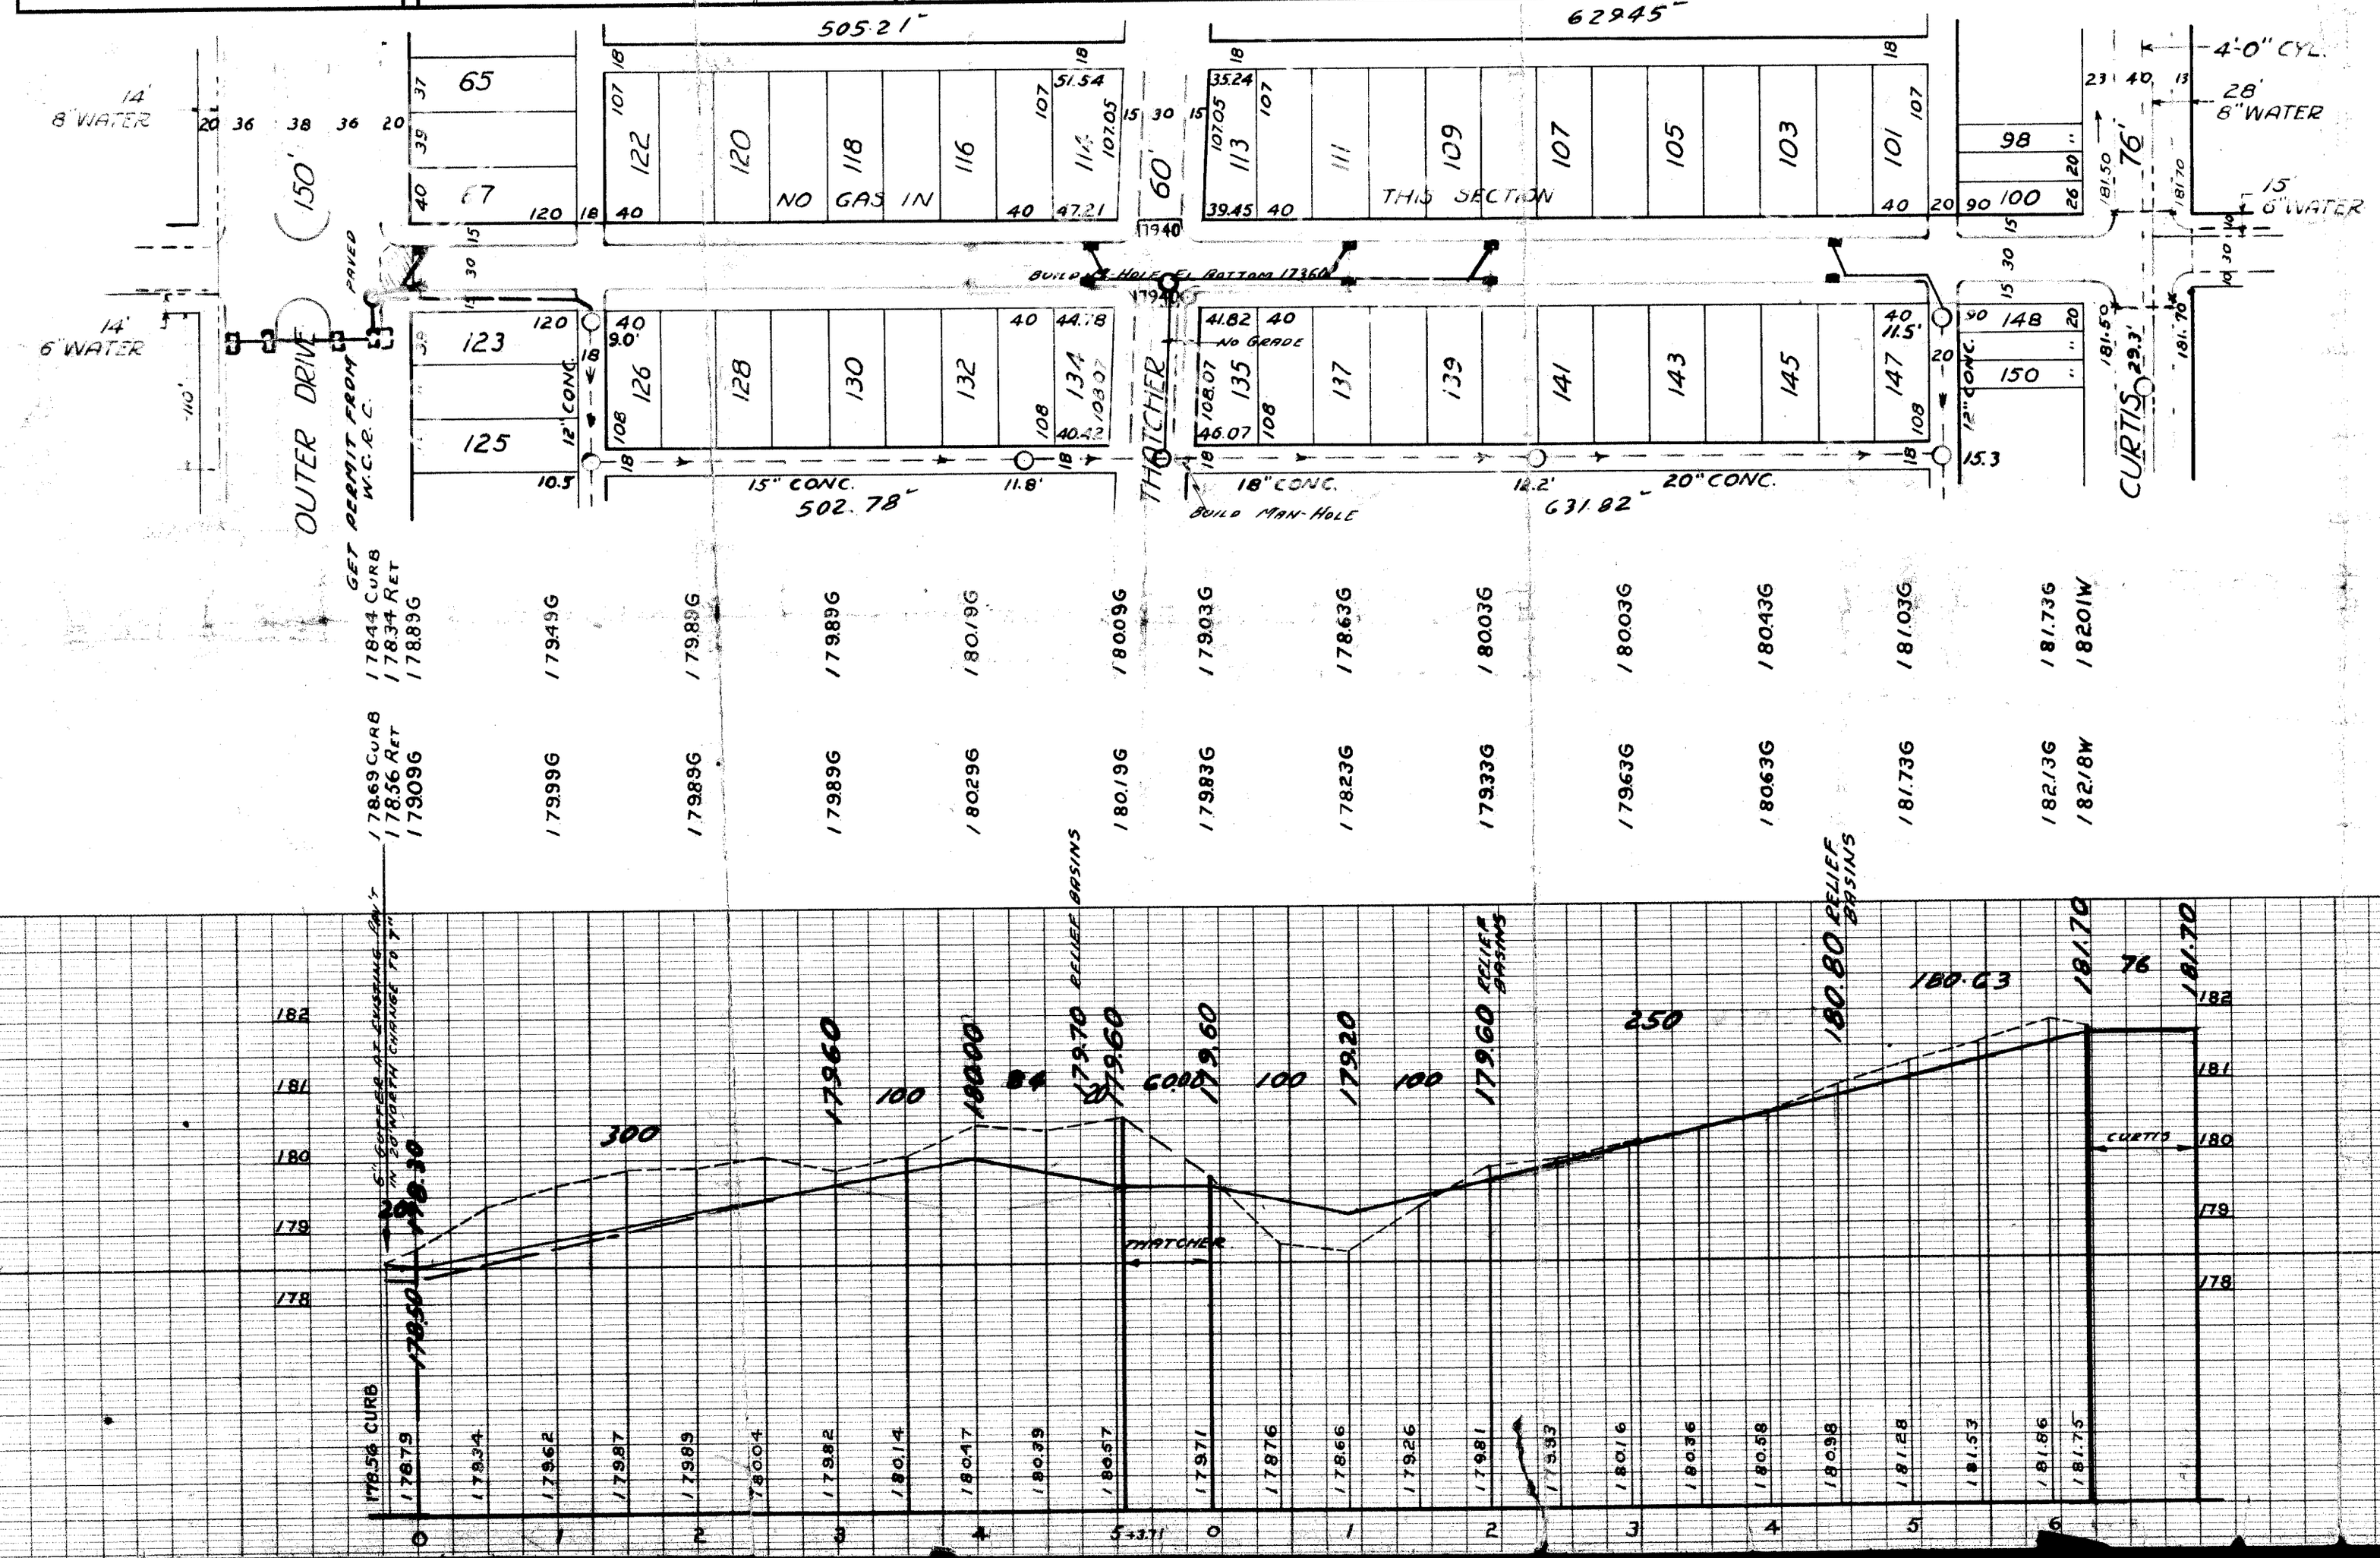

EXISTING POOLS & BASINS
NEW " " "

BENCH MARKS

104.304 – 15' E. ASBURY PARK & 175' N. OUTER DR. TR. SPIKE S.E. ROOT OF 30" MAPLE — 177.583
"+" S.S. CONC. BASE FIRST POLE N.S. OUTER DR. W. RUTHERFORD — 179.02
TOP P.L. MON. S.W. COR. THATCHER & RUTHERFORD — 180.59
104.307 – N.S. CURTIS 118' E. RUTHERFORD SPIKE S.S. 30" MAPLE — 183.439

WATER MAINS OK 1-16-40

JOB-NO-D-

GRADE REVISED S. OF THATCHER AVE 12-5-1939