


WIGLE Phase II

4th Street from Tuscola to Brainard

PW-7045

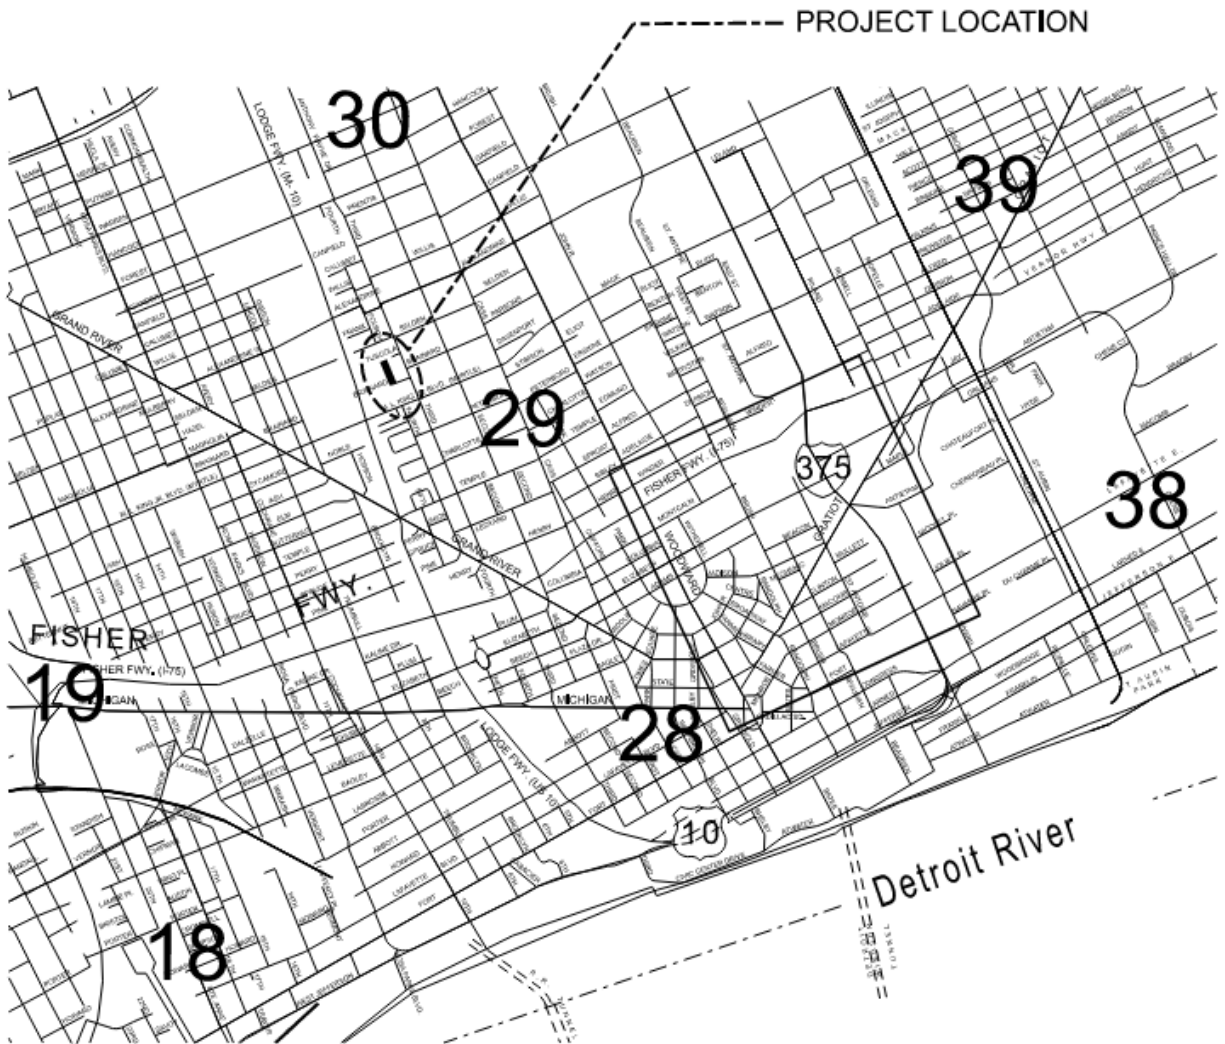


Closeout Package: Site Furnishings

Table of Contents

Tree Grate	1
As-Built Drawings	3

8853 SUNRAY Tree Grate

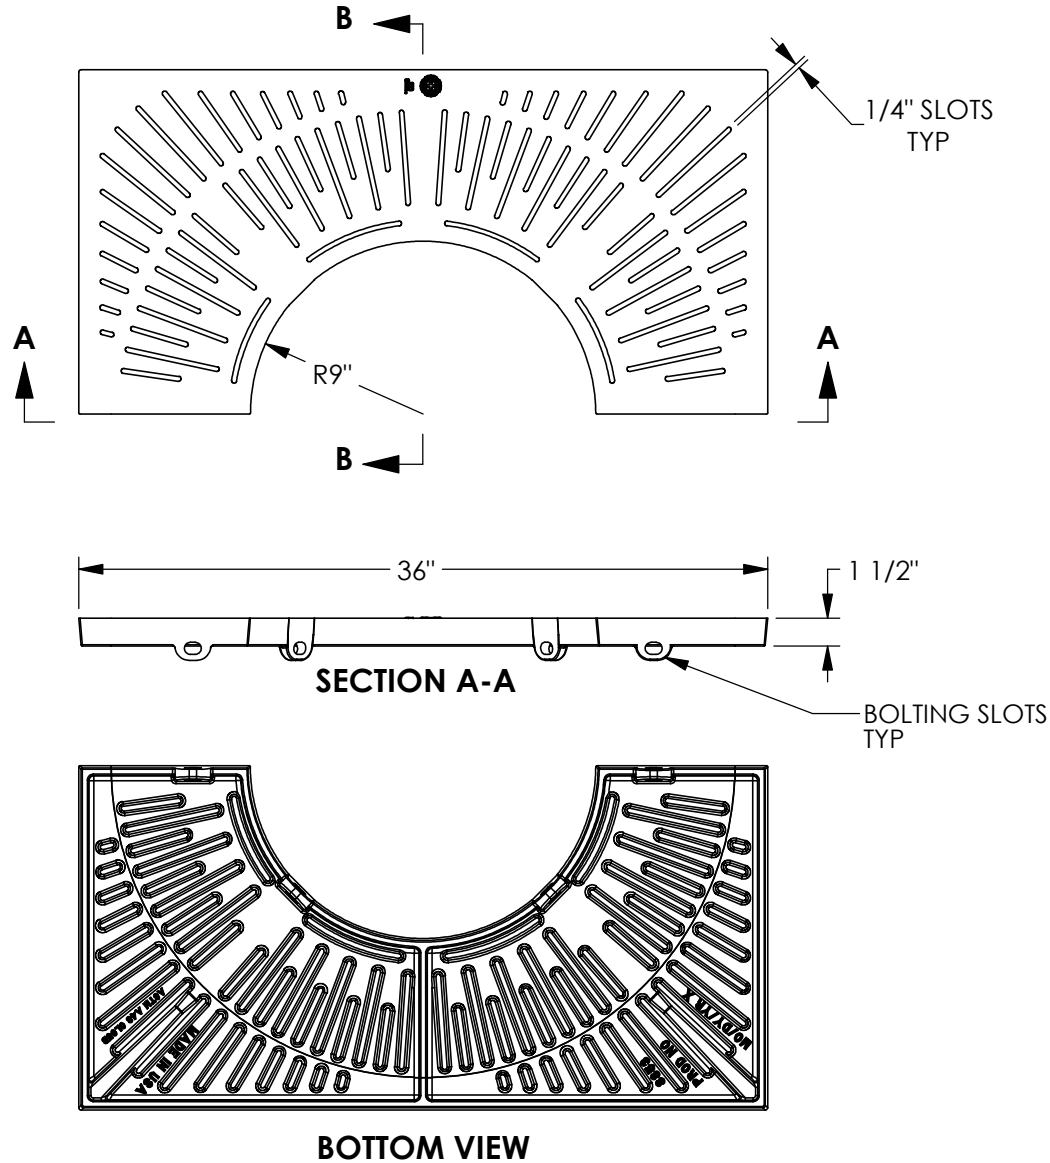

Product Number

00885331

Design Features

- Materials
Gray Iron (CL35B)
- Design Load
Non-Traffic
- Open Area
64 SQ. IN.
- Coating
Undipped
- √ Designates Machined Surface

Certification

- ASTM A48
- ADA
- Country of Origin: USA

Drawing Revision

7/19/2011 Designer: DEW
04/18/2013 Revised By: DAE

Disclaimer


Weights (lbs/kg), dimensions (inches/mm) and drawings provided for your guidance. We reserve the right to modify specifications without prior notice.

CONFIDENTIAL: This drawing is the property of EJ Group, Inc. and embodies confidential information, registered marks, patents, trade secret information, and/or know how that is the property of EJ Group, Inc. Copyright © 2012 EJ Group, Inc. All rights reserved.


Contact

800 626 4653
ejco.com


36" Square Steel Tree Grate Frame

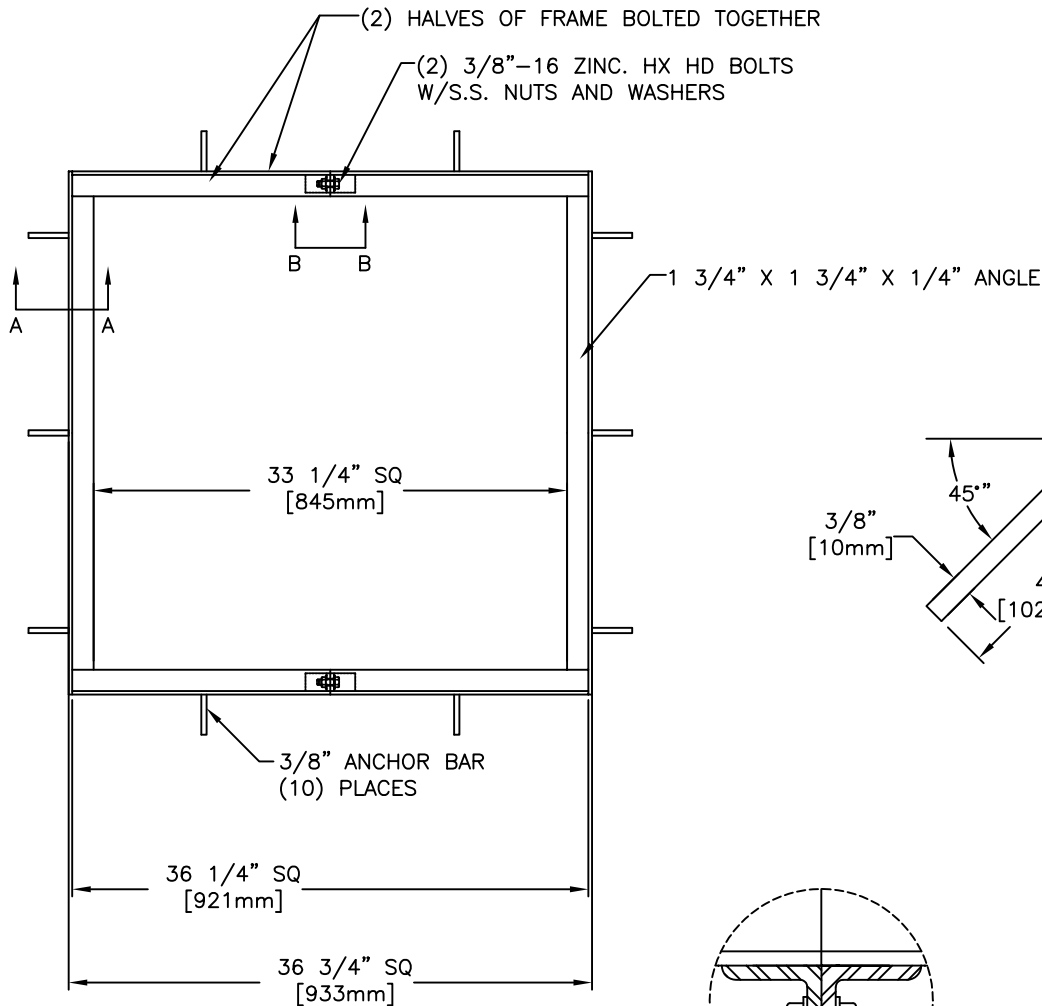

NOTE: FLAT BLACK RUSTOLEUM COATING.
PARTS TO HAVE PRODUCT NUMBER
LABEL IDENTIFICATION

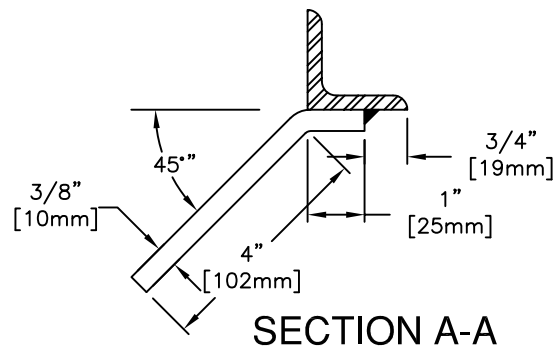


SECTION A-A

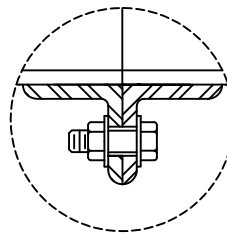

SECTION B-B

USE 1 3/4" X 1 3/4" X 1/4" FOR BOLT TABS

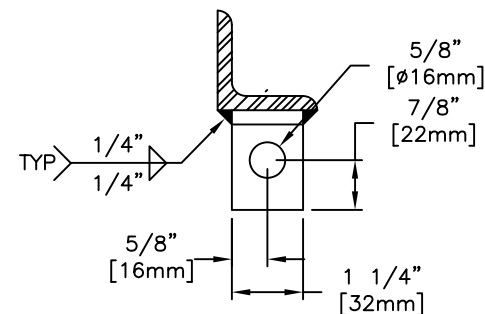

BOLT TAB DETAIL

Product Number

48913012

Design Features

- Materials
ASTM A36 Steel
- Design Load
Heavy Duty
- Open Area
n/a
- Coating
Paint
- ✓ Designates Machined Surface

Certification

-
- Steel A36
-
- Country of Origin: USA

Drawing Revision

05/02/2003 Designer: JIJ
05/29/2014 Revised By: MAH



Disclaimer

Weights (lbs./kg) dimensions (inches/mm) and drawings provided for your guidance. We reserve the right to modify specifications without prior notice.

CONFIDENTIAL: This drawing is the property of EJ GROUP, Inc., and embodies confidential information, registered marks, patents, trade secret information, and/or know how that is the property of EJ GROUP, Inc. Copyright © 2012 EJ GROUP, Inc. All rights reserved.


Contact

800 626 4653
ejco.com

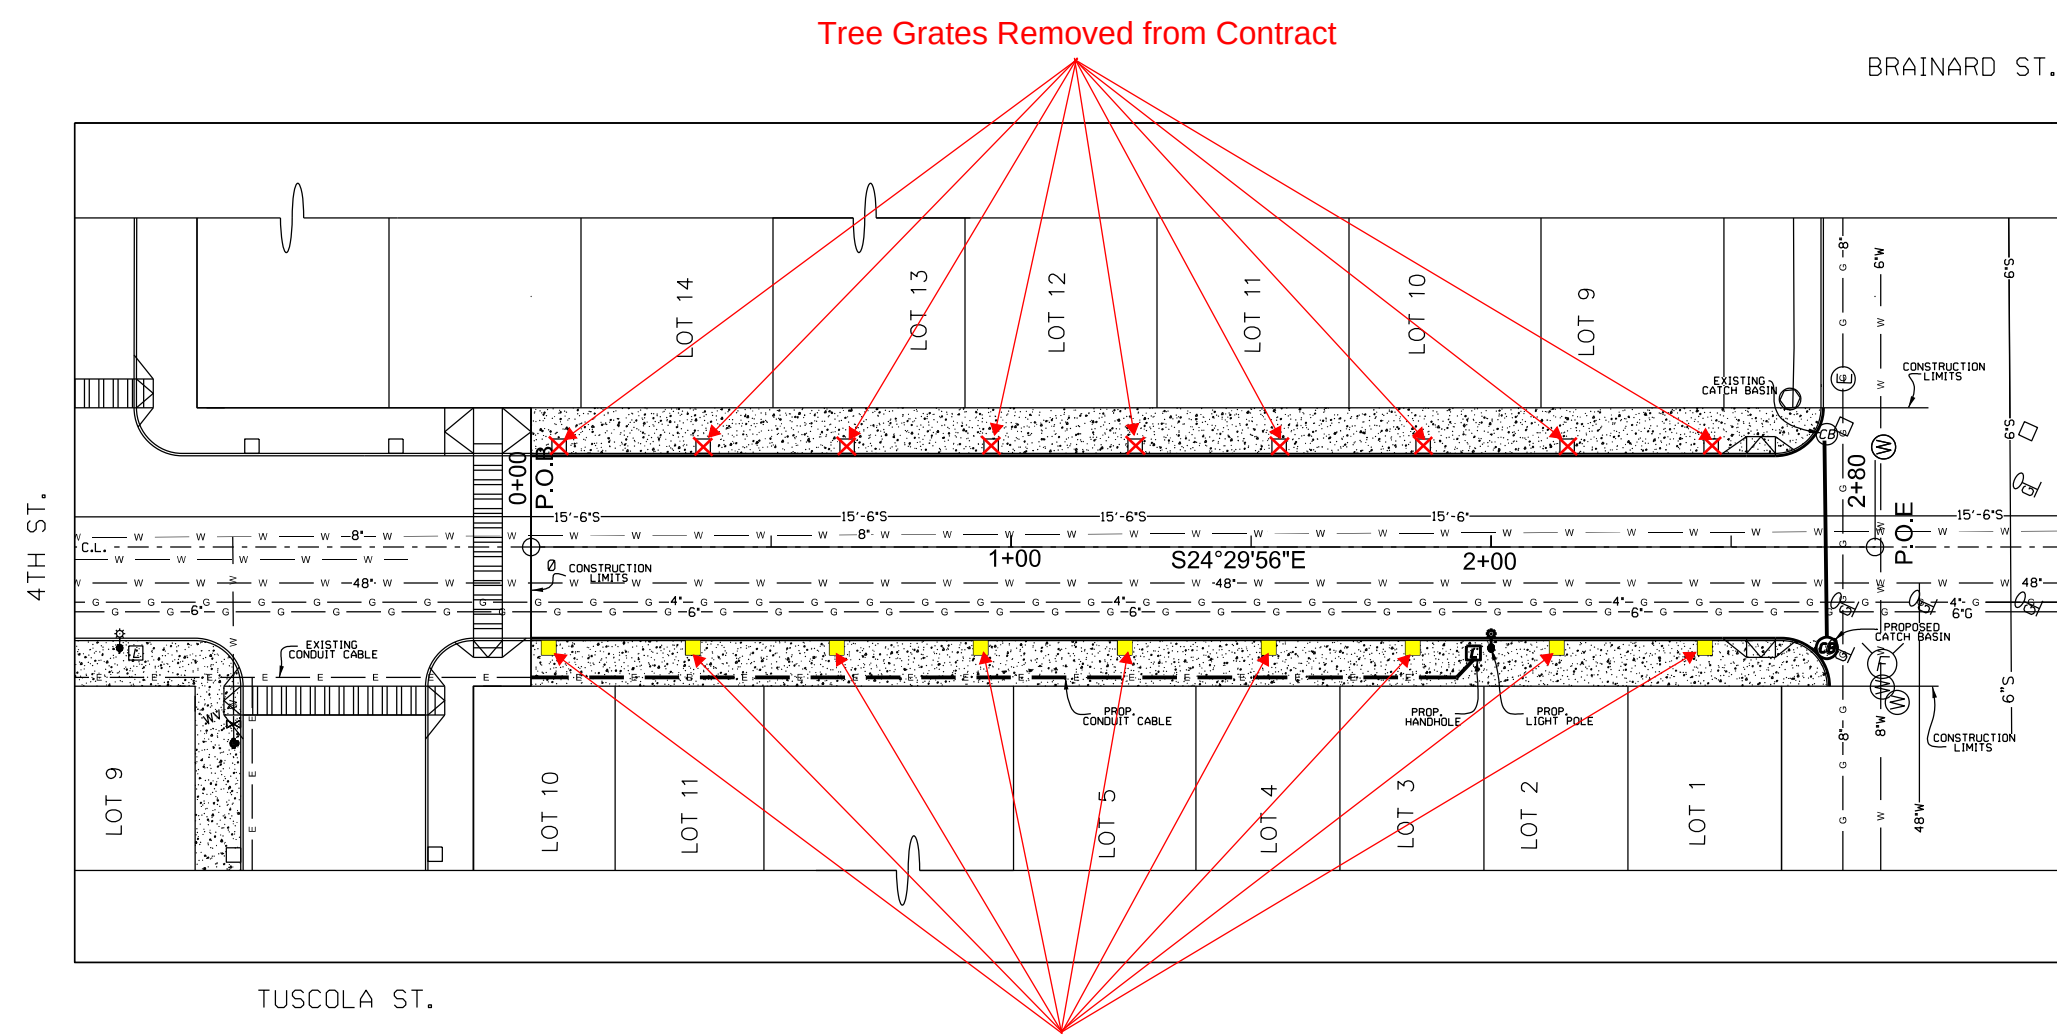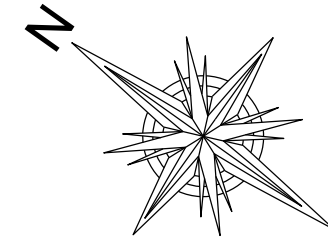

LEGEND

- | | | | |
|--|--|--|--|
| | EXISTING ELECTRIC & LIGHT POLE | | PROPOSED ELECTRIC & LIGHT POLE |
| | EXISTING LIGHT HANDHOLE | | PROPOSED LIGHT HANDHOLE |
| | EXISTING ELECTRICAL MANHOLE | | PROPOSED ELECTRICAL MANHOLE |
| | EXISTING STORM SEWER CATCH BASIN | | PROPOSED STORM SEWER CATCH BASIN |
| | EXISTING WATER GATE WELL MANHOLE | | PROPOSED WATER GATE WELL MANHOLE |
| | EXISTING FIRE HYDRANT | | PROPOSED FIRE HYDRANT |
| | EXISTING GAS LINE, PETROLEUM OR FIBER OPTIC MARKER | | PROPOSED GAS LINE, PETROLEUM OR FIBER OPTIC MARKER |
| | EXISTING ELECTRIC LINE | | PROPOSED ELECTRIC LINE |
| | EXISTING SANITARY SEWER | | PROPOSED SANITARY SEWER |
| | EXISTING WATER MAIN | | PROPOSED WATER MAIN |
| | EXISTING NATURAL GAS LINE | | PROPOSED NATURAL GAS LINE |

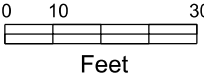FINAL ROW PLAN REVISIONS (SUBMITTAL DATE: 06 / 21 / 21)							 DEPARTMENT OF PUBLIC WORKS CITY ENGINEERING DIVISION CITY OF DETROIT 2 WOODWARD AVENUE DETROIT, MI 48226		DESIGNED BY: PAMELA LEMME	APPROVED BY:	CS:	4TH STREET EXTENSION - PHASE 2 FROM TUSCOLA ST. TO BRAINARD ST. GRADING AND UTILITY PLAN	DRAWING	SHEET
NO.	DATE	AUTH	DESCRIPTION	NO.	DATE	AUTH			DRAWN BY: SARMAD AL TAMEEMI	DATE: 05 / 06 / 2022	JN: PW-7045		1	4 OF 8
									CHECKED BY: STEVEN BANNASCH					