R. CARROLL, INC. 376 1818•

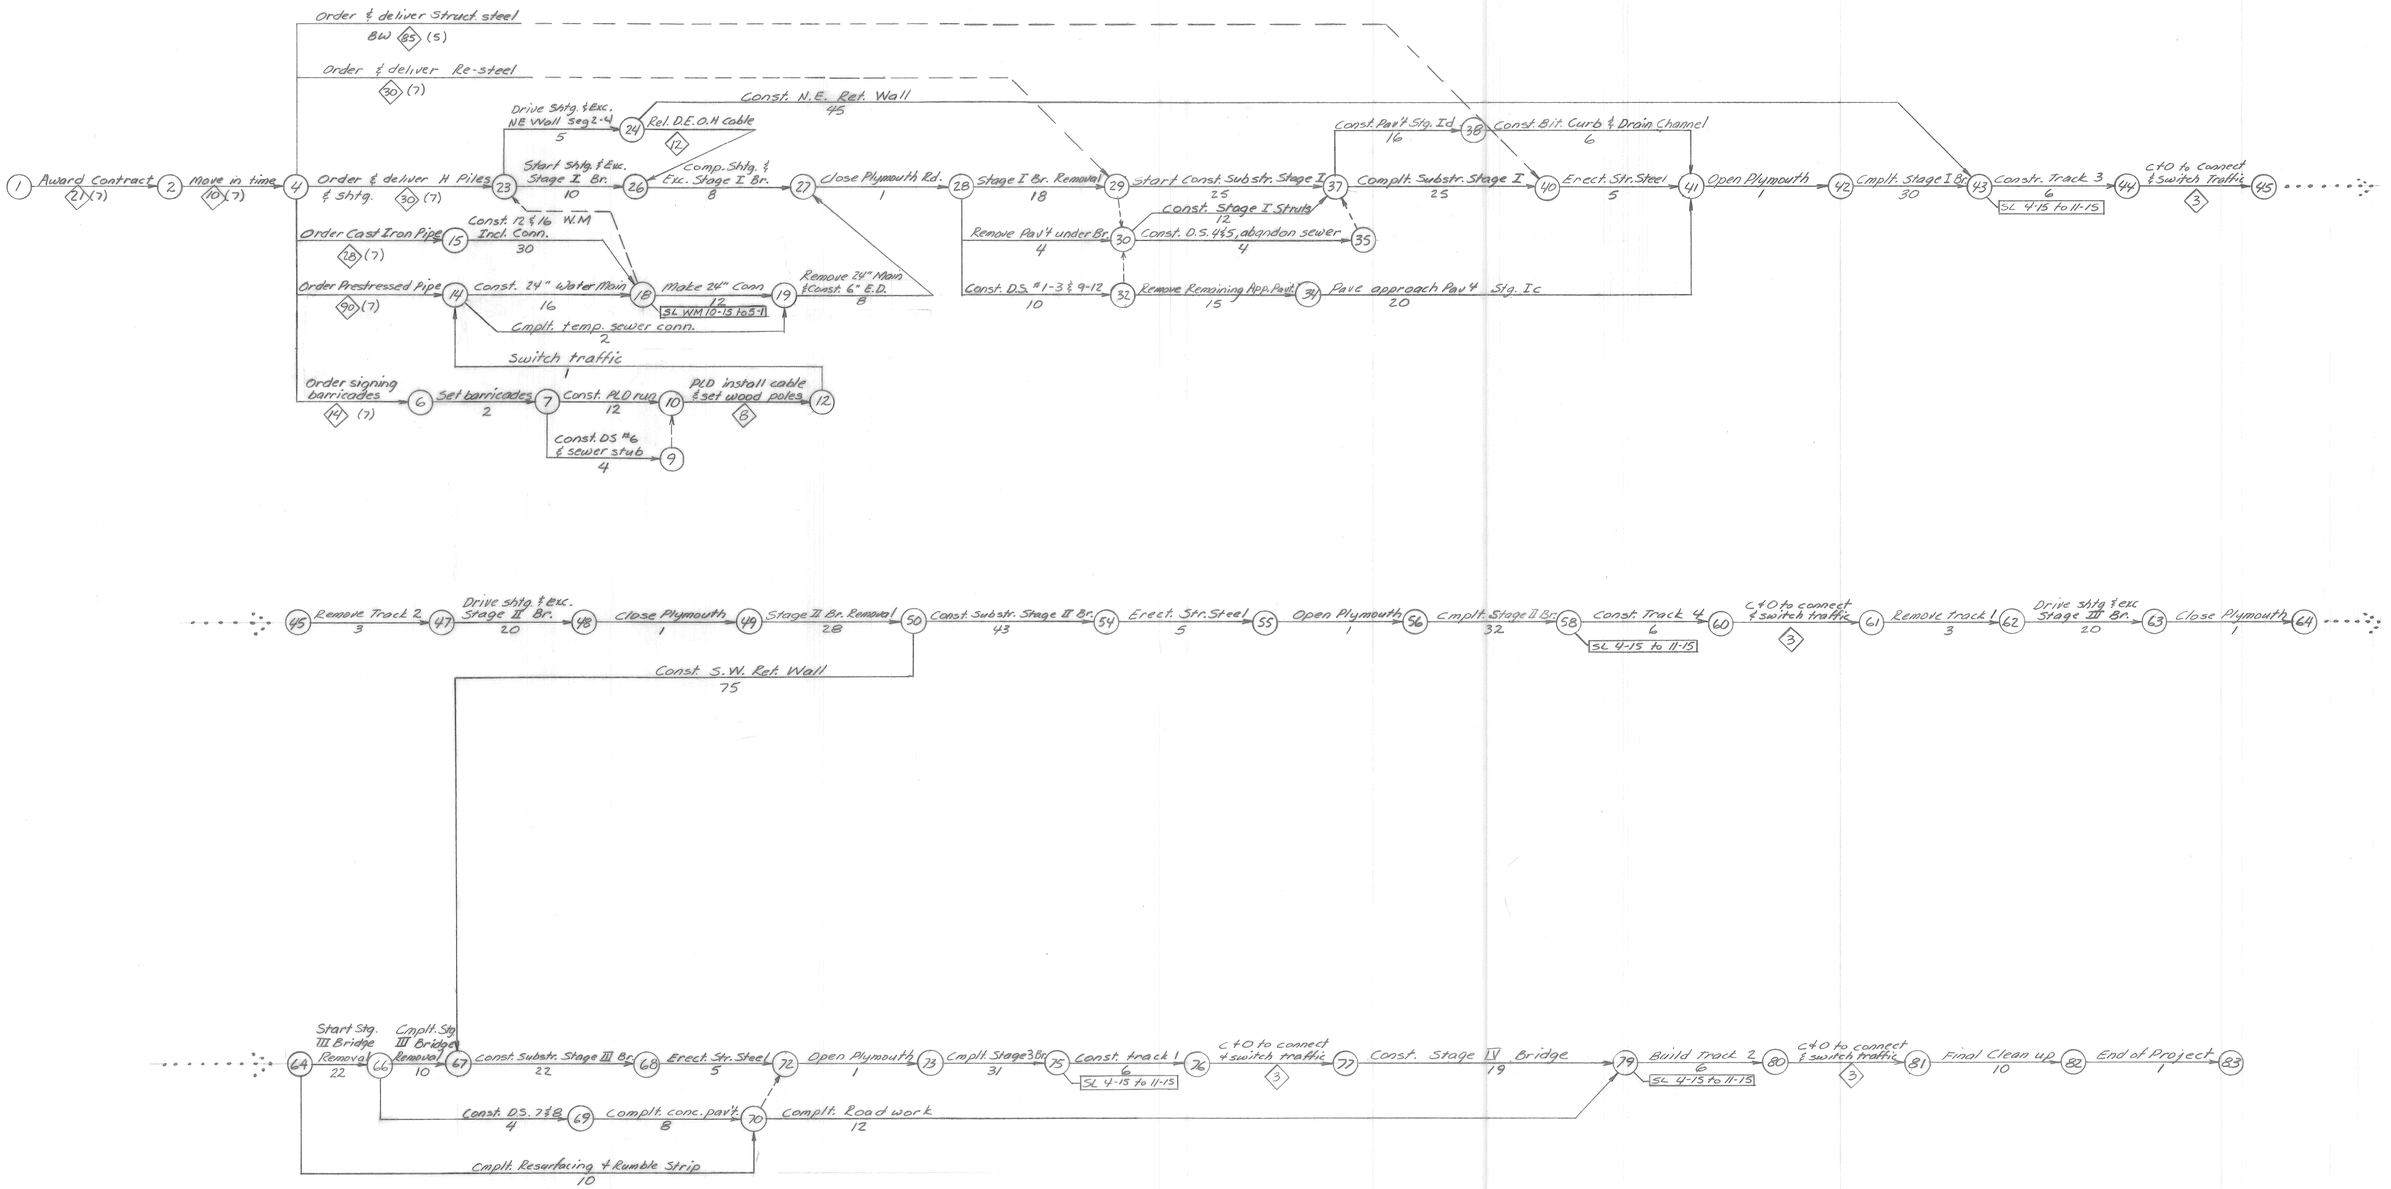

Legend: SL 5-1 to 11-1 Seasonal Limitation indicates period during which work can be performed.

3 Not counted as contractor work days.

Oct. 1978 Letting
X02 of 82101

| | | |