PETITION NO. 2458
ANEW LIFE PROSTHETICS & ORTHOTICS
6438 WOODWARD AVENUE
DETROIT, MICHIGAN 48202-3216
C/O CHRIS CASTEEL
PHONE NO. 313 870 9610

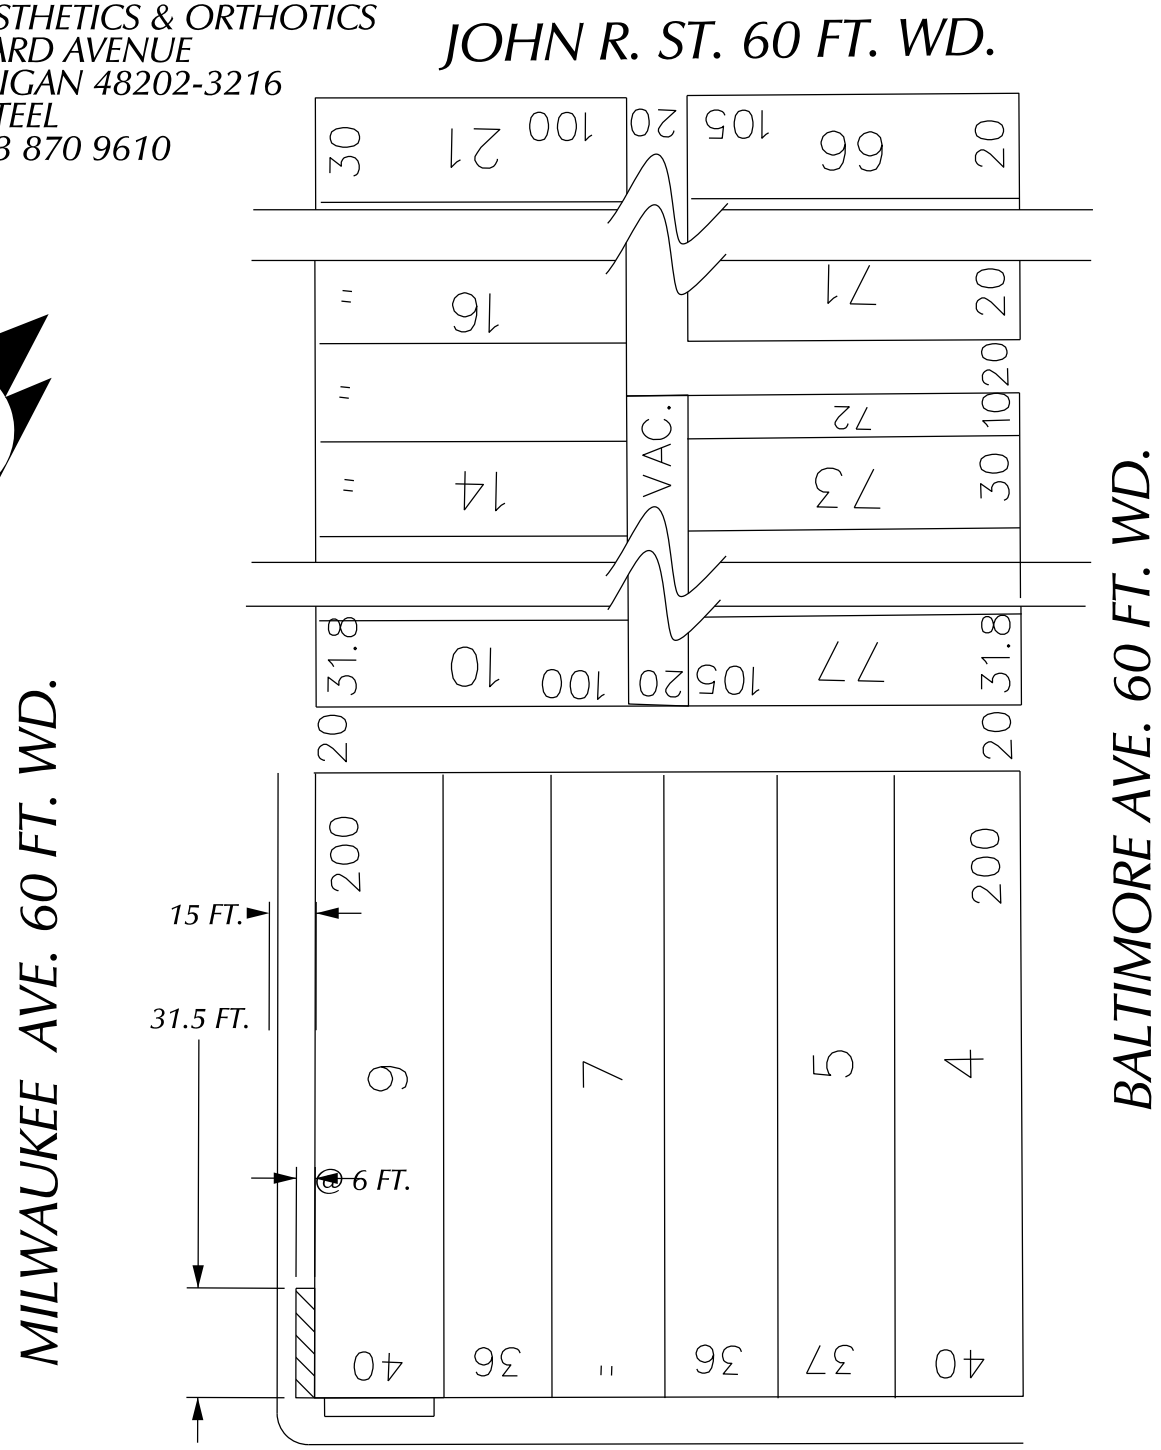

- AREA OF ENCROACHMENT

CARTO 31 F

(FOR OFFICE USE ONLY)

B					
A					
DESCRIPTION		DRWN	CHKD	APPD	DATE

REVISIONS

DRAWN BY KSM	CHECKED
DATE 9-5-12	APPROVED

REQUEST ENCROACHMENT INTO WOODWARD AVE. WITH ACCESS RAMP

CITY OF DETROIT
CITY ENGINEERING DEPARTMENT
SURVEY BUREAU

JOB NO. 01-01

DRWG. NO. X2458.dgn