PETITION NO. 380
GIFFELS WEBSTER
28 W. ADAMS, SUITE 1200
DETROIT, MICHIGAN 48226
C/O JAMES FOSTER
PHONE NO. 313 962-4442

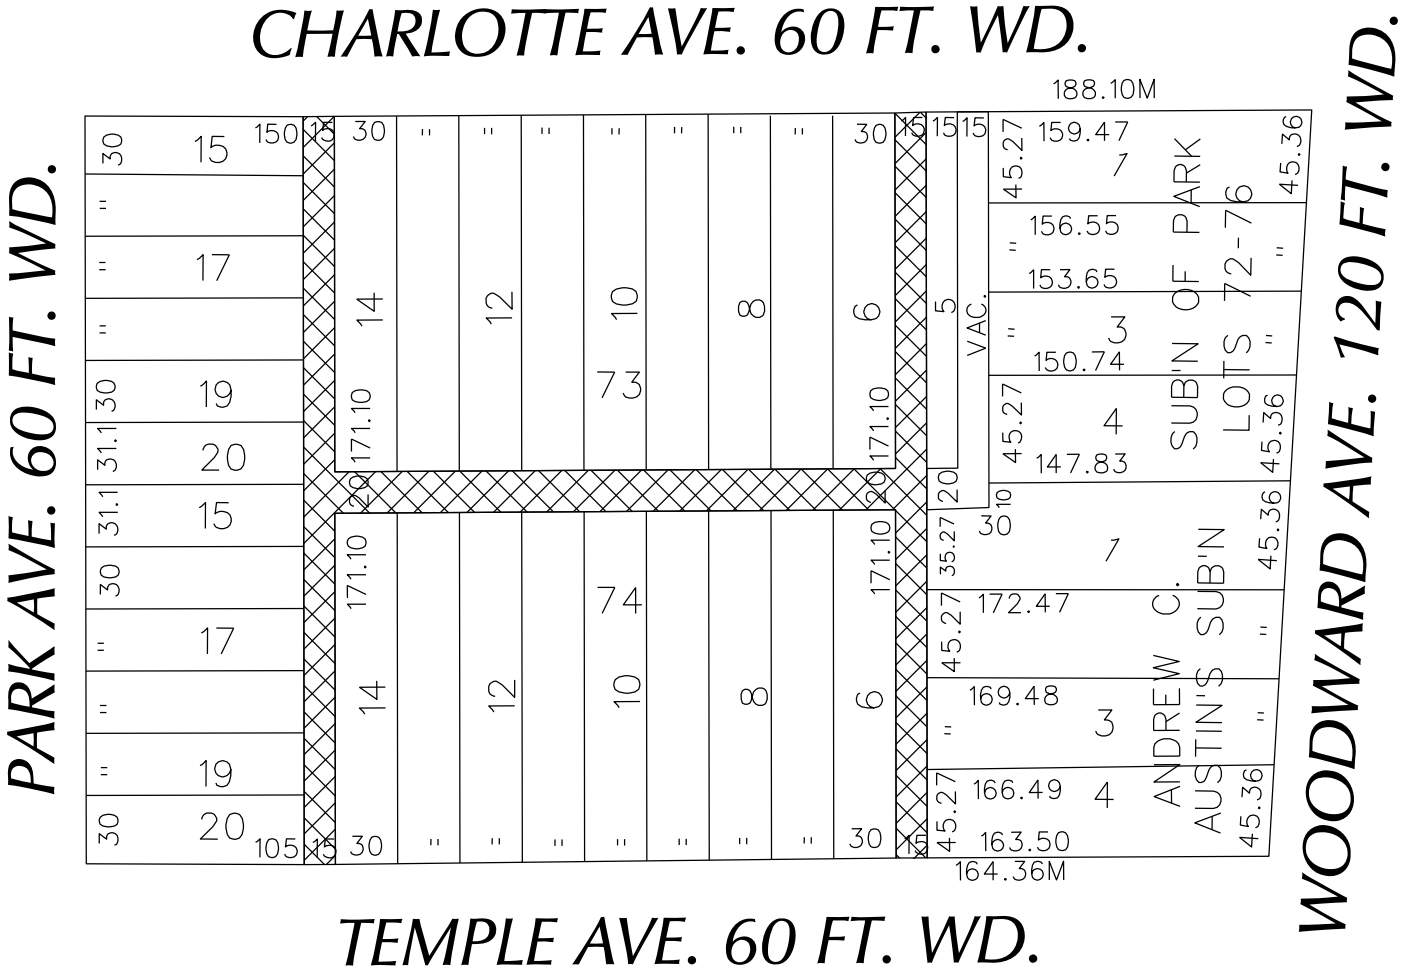

- REQUESTED VACATION

CARTO 29 B

(FOR OFFICE USE ONLY)

B					
A					
DESCRIPTION		DRWN	CHKD	APPD	DATE
REVISIONS					
DRAWN BY WLW		CHECKED			
DATE 08-29-14		APPROVED			

REQUEST TO VACATE
THE EAST/WEST AND NORTH/SOUTH
PUBLIC ALLEYS VARIOUS WIDTHS
IN THE BLOCK BOUND BY
TEMPLE, PARK, CHARLOTTE
AND WOODWARD AVE.

CITY OF DETROIT
CITY ENGINEERING DEPARTMENT
SURVEY BUREAU

JOB NO. 01-01

DRWG. NO. X 380