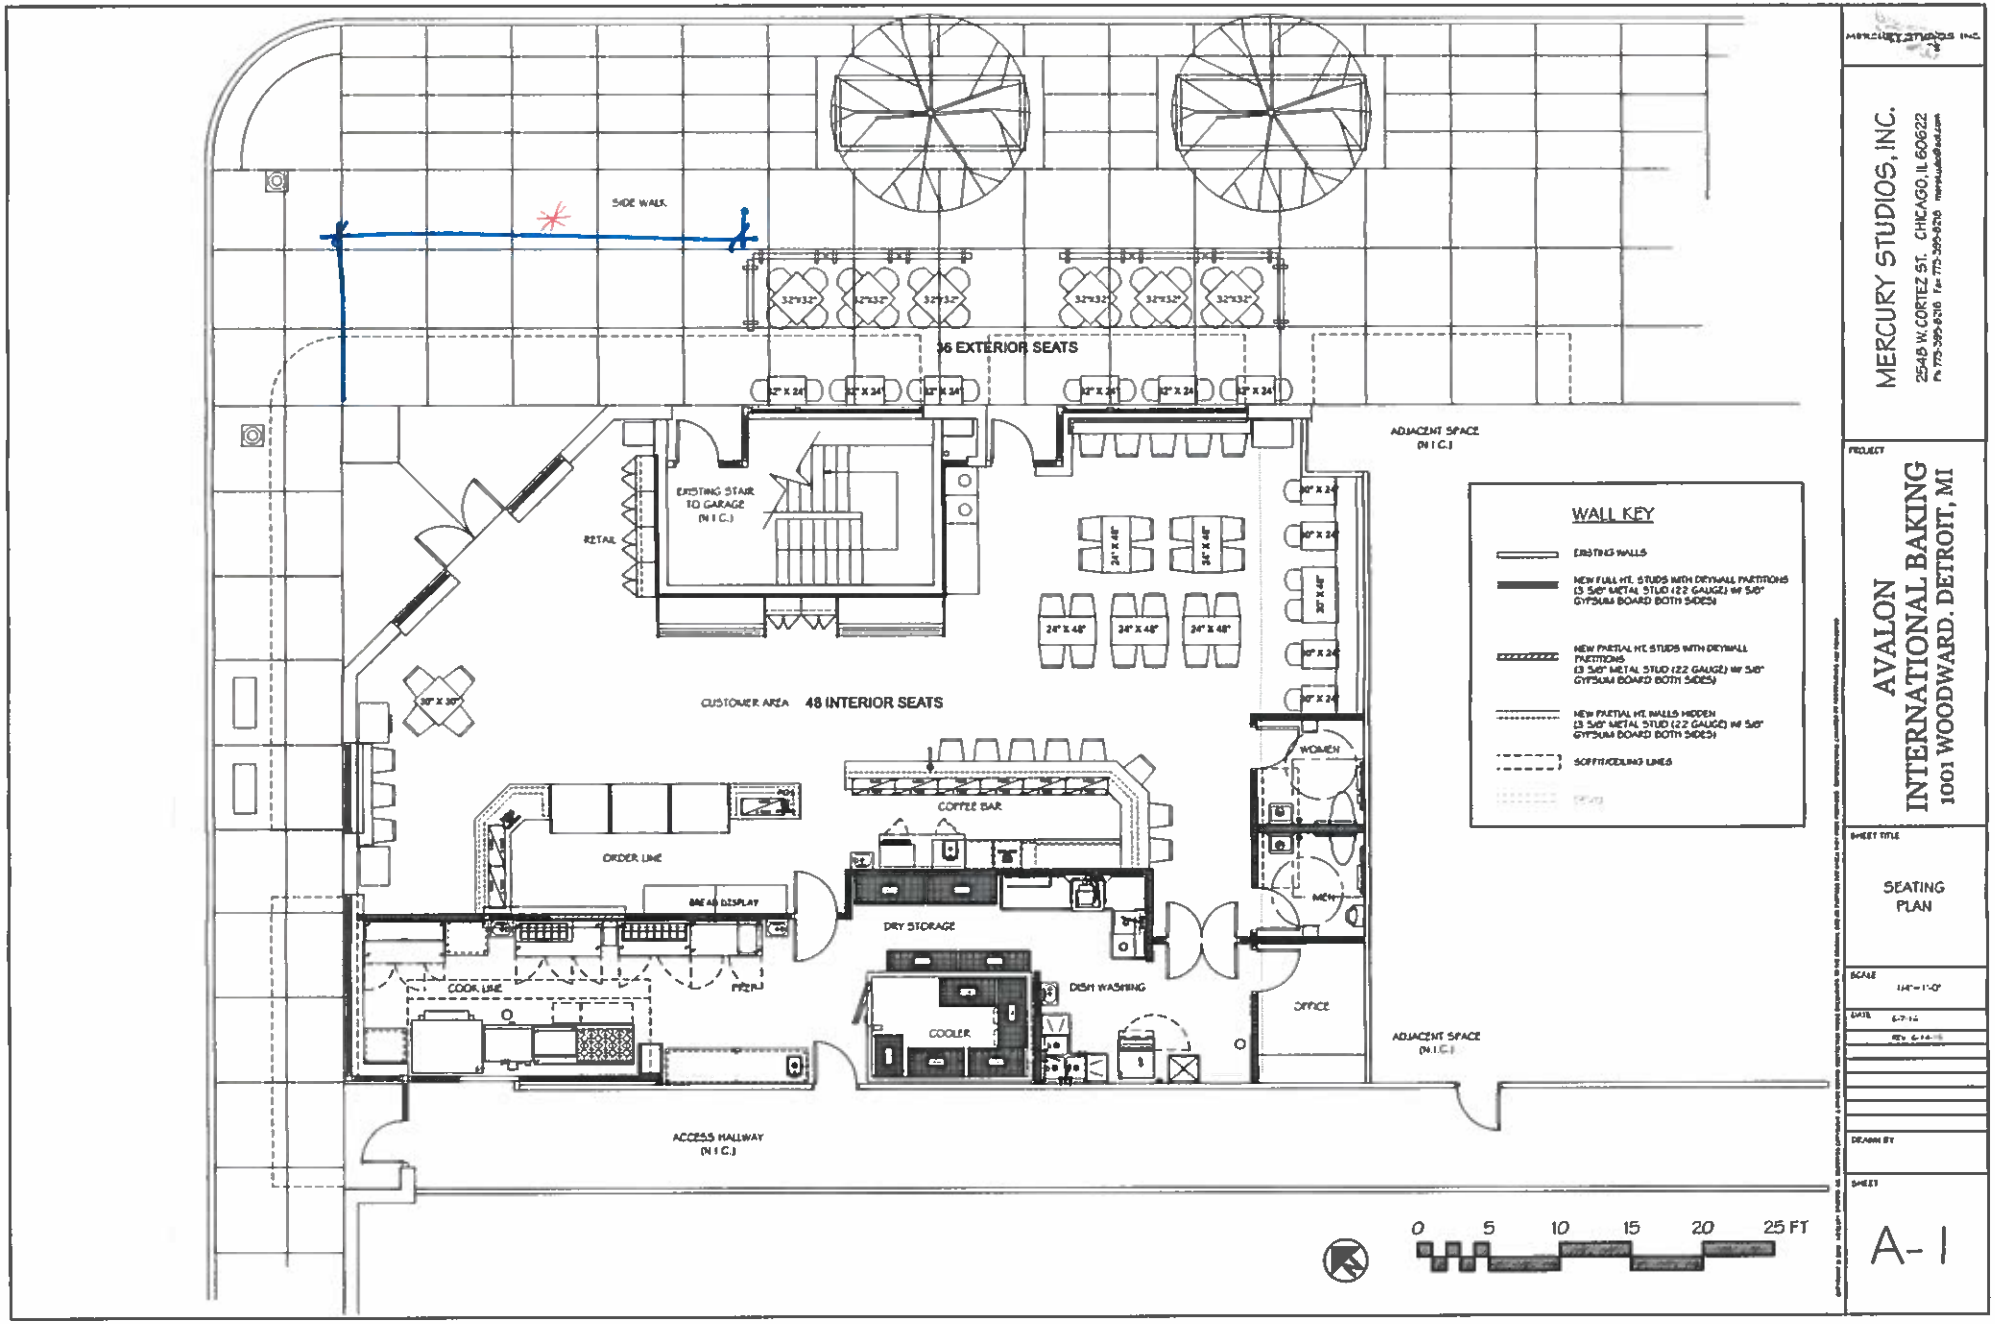

MERCURY STUDIOS, INC.

MERCURY STUDIOS, INC.
2548 W. CORTEZ ST. CHICAGO, IL 60622
Ph 773-395-8216 Fax 773-395-8216 mercurystudios@aol.com

PROJECT
AVALON INTERNATIONAL BAKING
1001 WOODWARD. DETROIT, MI

SHEET TITLE
SEATING PLAN

SCALE 1/4"=1'-0"

DATE 6-7-12

REV 6-14-12

DRAWN BY

SHEET
A-1

Petition #1317