PETITION NO. 316
DARNELL KENDRICKS
18989 HUBBELL AVE.
DETROIT, MICHIGAN 48235
PHONE NO. 313 205-2114

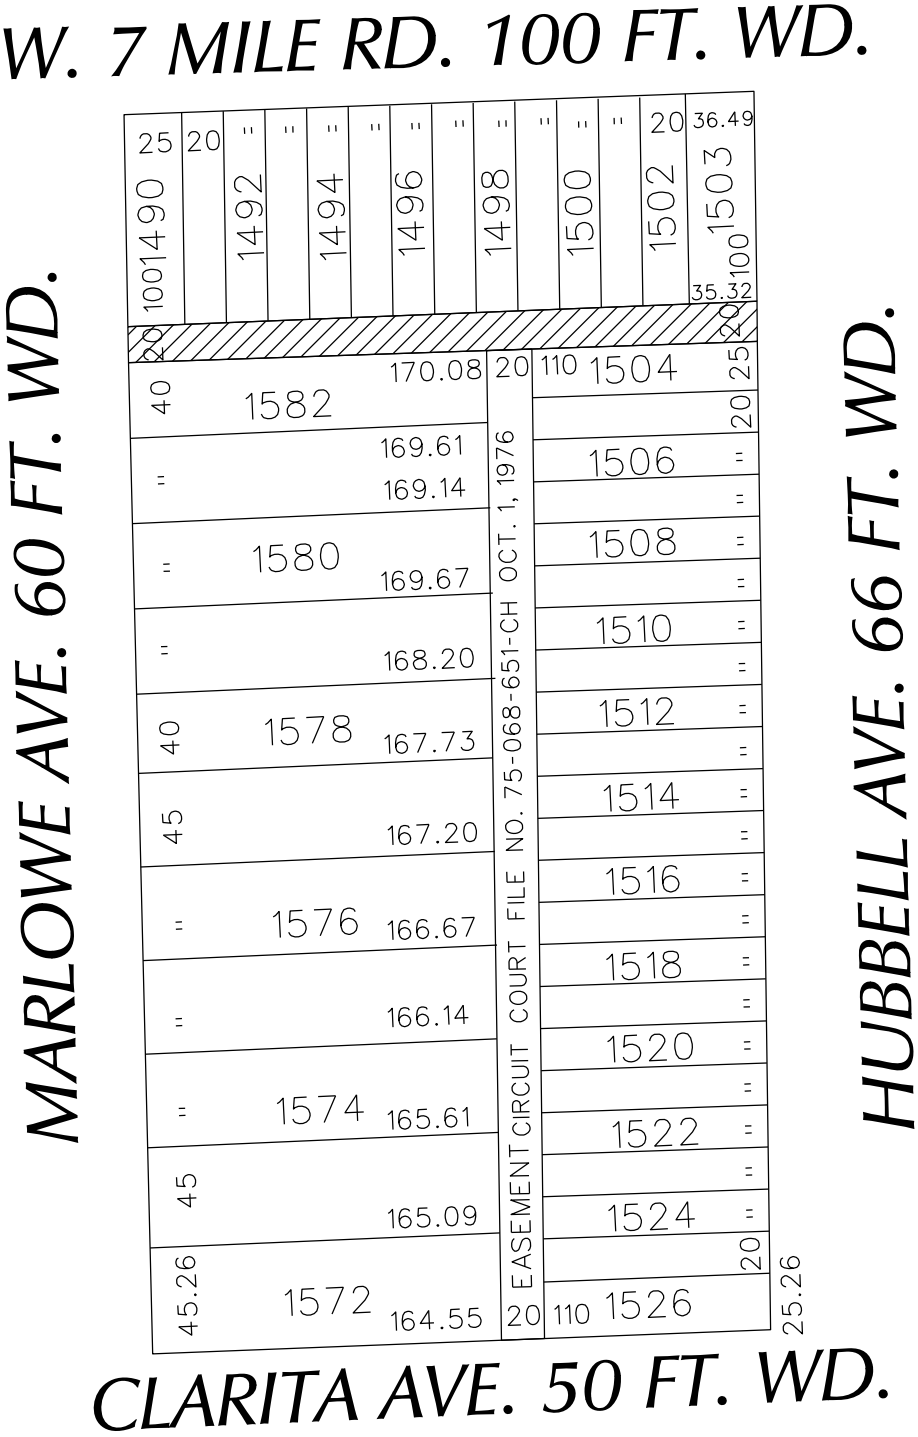

- CONVERSION TO EASEMENT

CARTO 86 C

(FOR OFFICE USE ONLY)

B					
A					
DESCRIPTION		DRWN	CHKD	APPD	DATE
REVISIONS					
DRAWN BY	WLW	CHECKED	KSM		
DATE	06-29-18	APPROVED			

CONVERSION TO EASEMENT
THE EAST/WEST PUBLIC ALLEY, 20 FT. WD.
IN THE BLOCK BOUND BY
HUBBELL, CLARITA, MARLOWE AVE.
AND W. 7 MILE RD.

CITY OF DETROIT
CITY ENGINEERING DEPARTMENT
SURVEY BUREAU

JOB NO. 01-01

DRWG. NO. X 316