PETITION NO. 497
WAYNE STATE UNIVERSITY
5700 CASS AVE, SUITE 4900
DETROIT, MICHIGAN 48202
C/O TREESA JOHN
PHONE NO. 313 577-0368

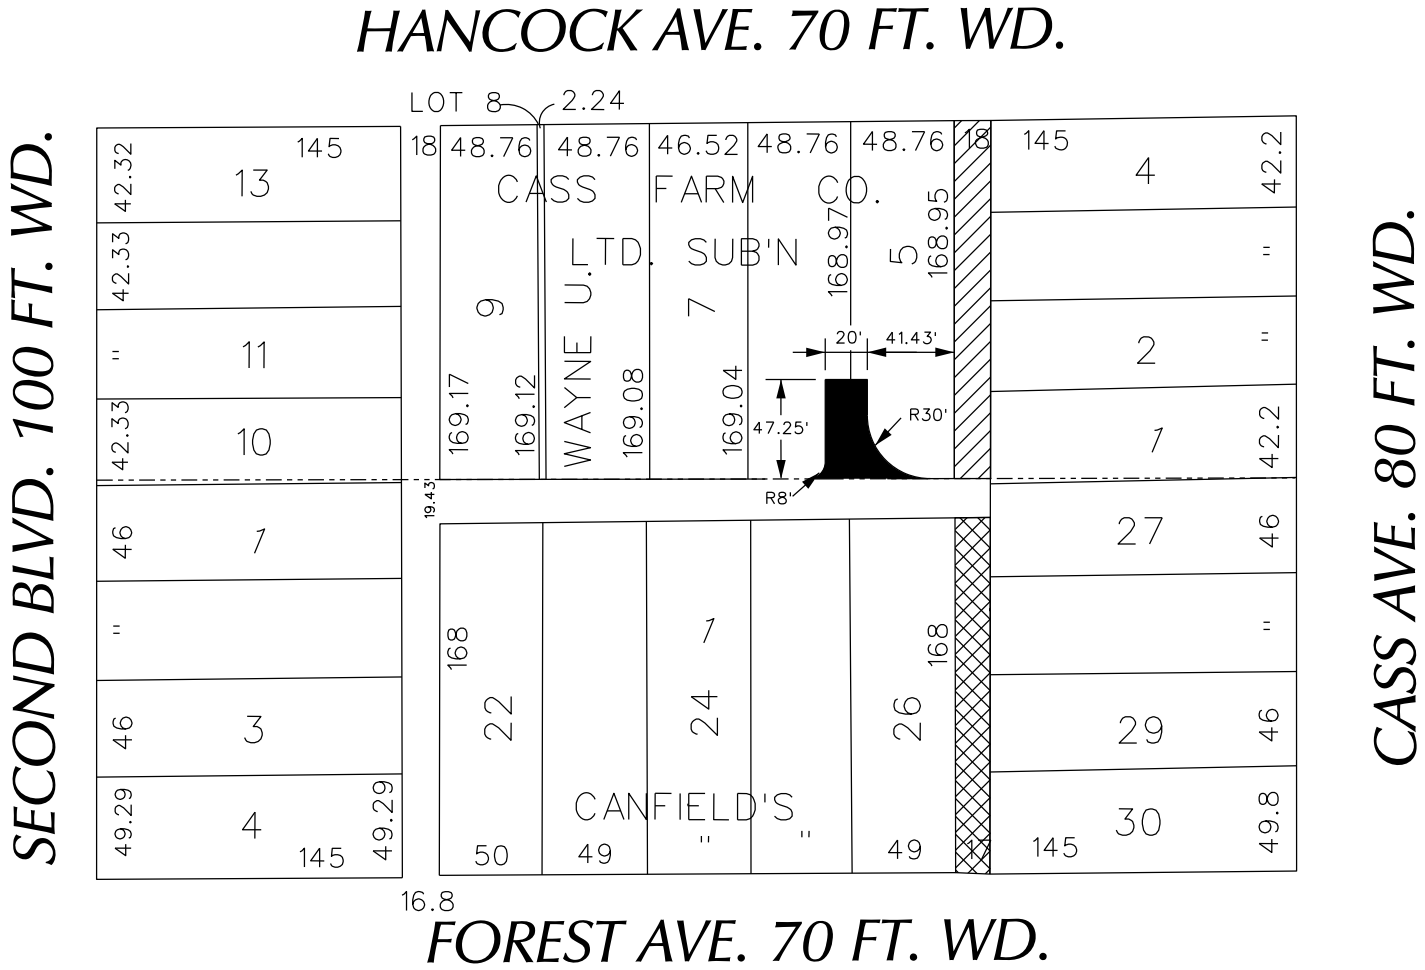

- DEDICATION FOR TURNAROUND

- OUTRIGHT VACATION

- CONVERSION TO EASEMENT

CARTO 30 E

(FOR OFFICE USE ONLY)

B					
A					
DESCRIPTION		DRWN	CHKD	APPD	DATE

REVISIONS

DRAWN BY WLW	CHECKED KSM
DATE 11-05-18	APPROVED

REQUEST TO OUTRIGHT VACATE
THE SOUTH PORTION OF PUBLIC ALLEY, 17 FT. WD.
REQUEST FOR DEDICATION FOR TURNAROUND AND
CONVERSION TO EASEMENT
THE NORTH PORTION OF PUBLIC ALLEY, 18 FT. WD.
IN THE BLOCK BOUND BY
HANCOCK, CASS, FOREST AVE.
AND SECOND BLVD.

CITY OF DETROIT
CITY ENGINEERING DEPARTMENT
SURVEY BUREAU

JOB NO. 01-01

DRWG. NO. X 497