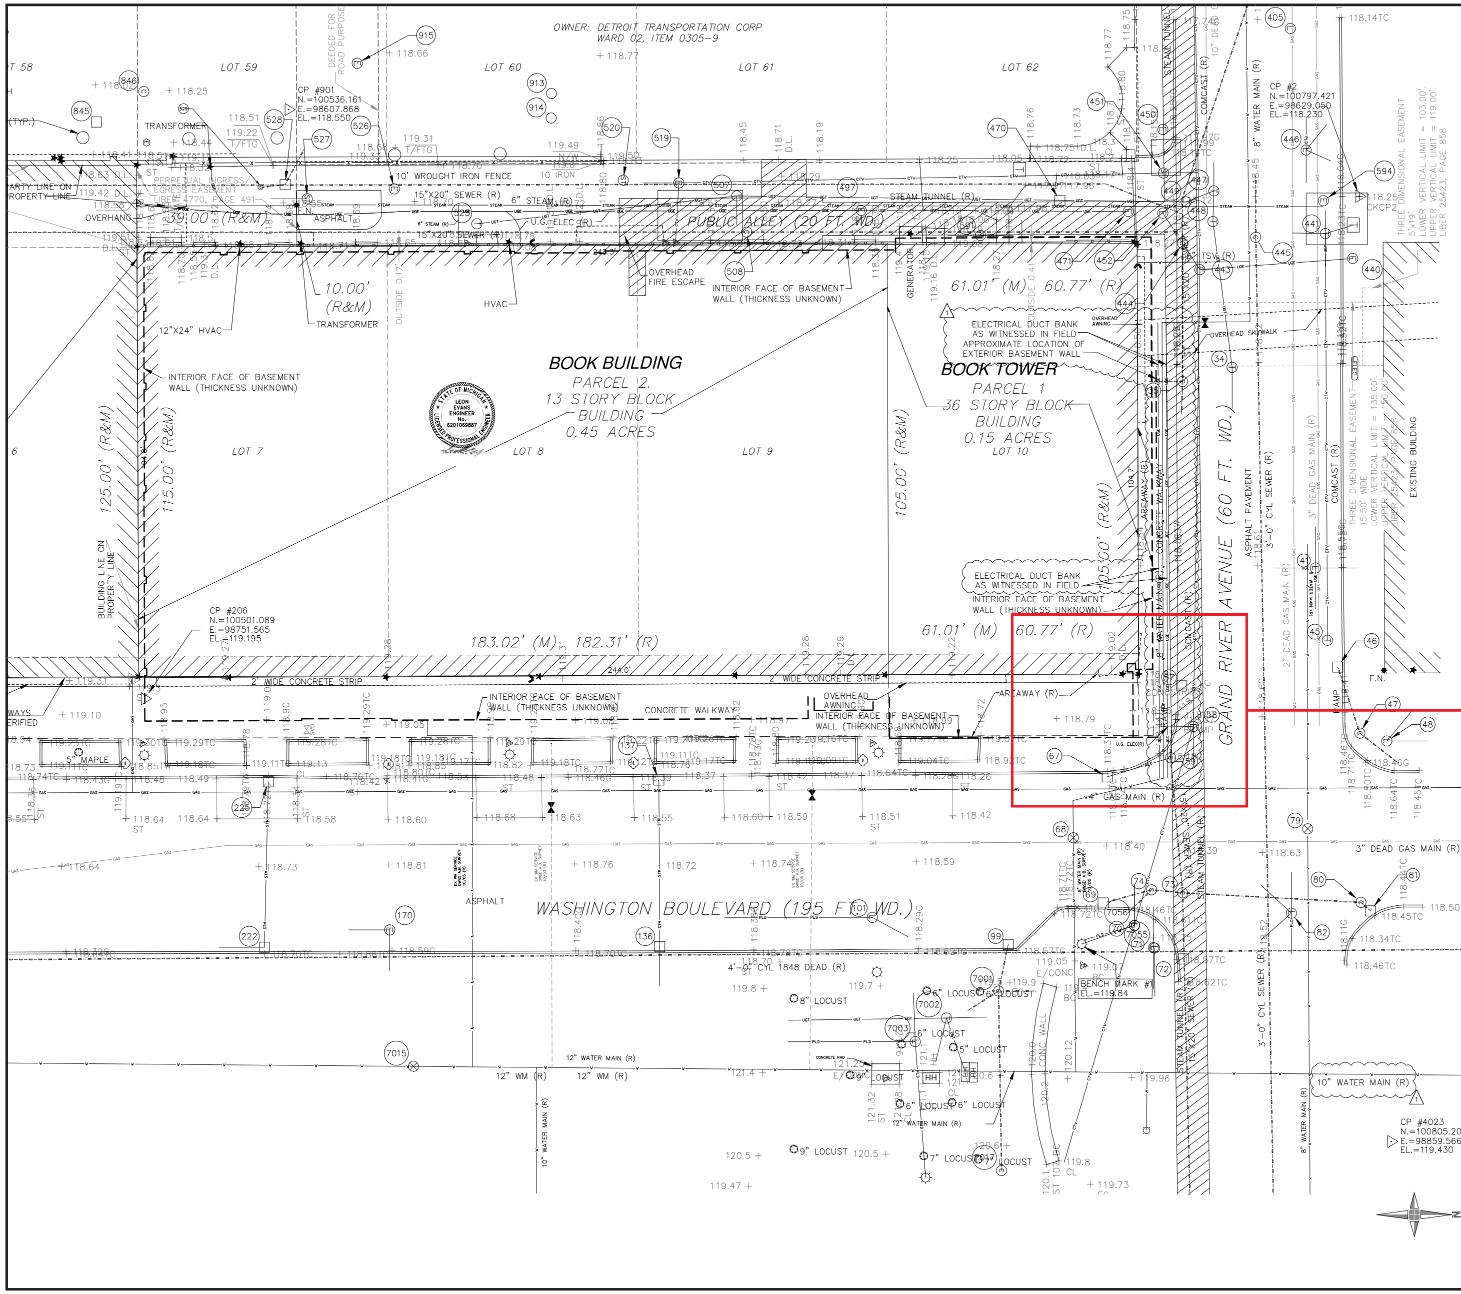

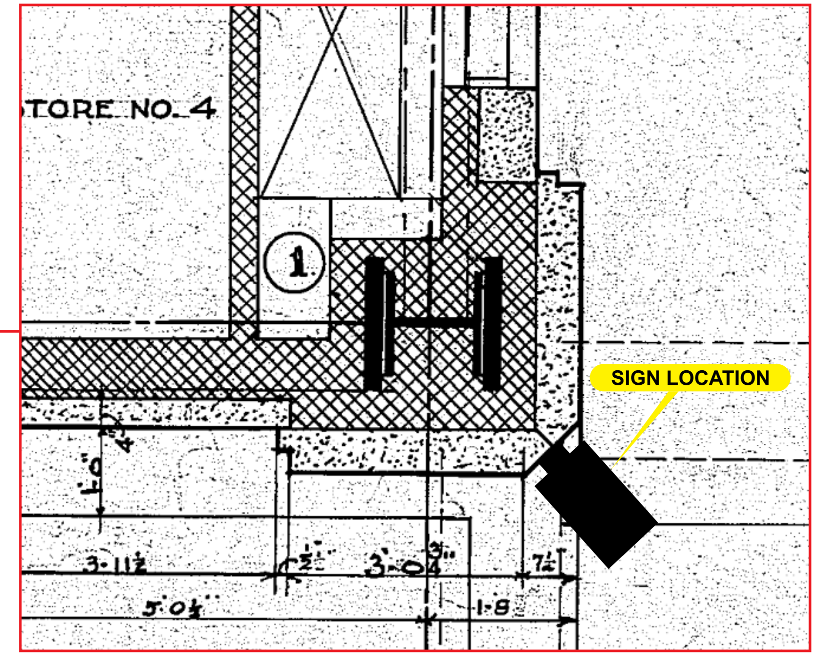

Le Supreme	Sales Person: Joe Stelzer	Drawn By: Connie Fotiu	Date: 6/21/2023	File Name: Le Supreme 230773.cdr Site Details Design01 Pg 4	Design01 Revision:

This drawing and design/layout is the property of Metro Detroit Signs. The use of which in part or in whole is not permitted without prior written consent from Metro Detroit Signs. All rights reserved. Copyright 2018

Customer Signature________________________________ **Date**____________

Project Number:
230773

METRO SIGNS & LIGHTING
METRO DETROIT OFFICE:
11444 Kaltz Ave
Warren, MI 48082
Phone: 586-759-2700
WWW.METROSAL.COM