




FLORENCE ST. 100 FT. WD.

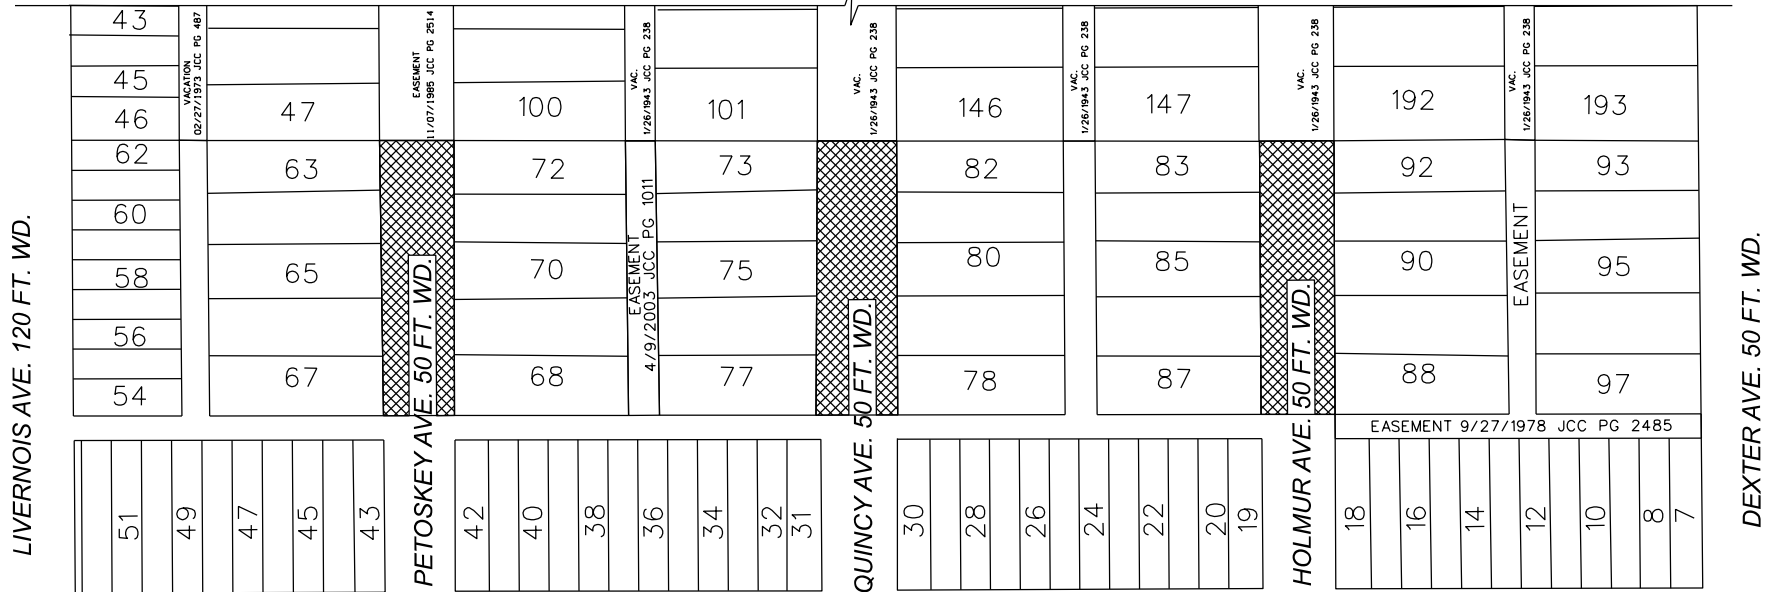

PURITAN AVE. 66 FT. WD.



- REQUEST VACATION WITH EASEMENT

(FOR OFFICE USE ONLY)

CARTO 25 C

| B           |  |          |      |      |      |
|-------------|--|----------|------|------|------|
| A           |  |          |      |      |      |
| DESCRIPTION |  | DRWN     | CHKD | APPD | DATE |
| REVISIONS   |  |          |      |      |      |
| DRAWN BY    |  | CHECKED  |      | AP   |      |
| DATE        |  | APPROVED |      | JD   |      |
| 02-15-2024  |  |          |      |      |      |

REQUEST VACATION OF THE SOUTHERN PORTIONS OF  
PETOSKEY AVE., QUINCY AVE., AND HOLMUR AVE.  
BETWEEN PURITAN AVE. AND FLORENCE ST.

CITY OF DETROIT  
CITY ENGINEERING DIVISION  
SURVEY BUREAU

JOB NO. 24-9

DRWG. NO.