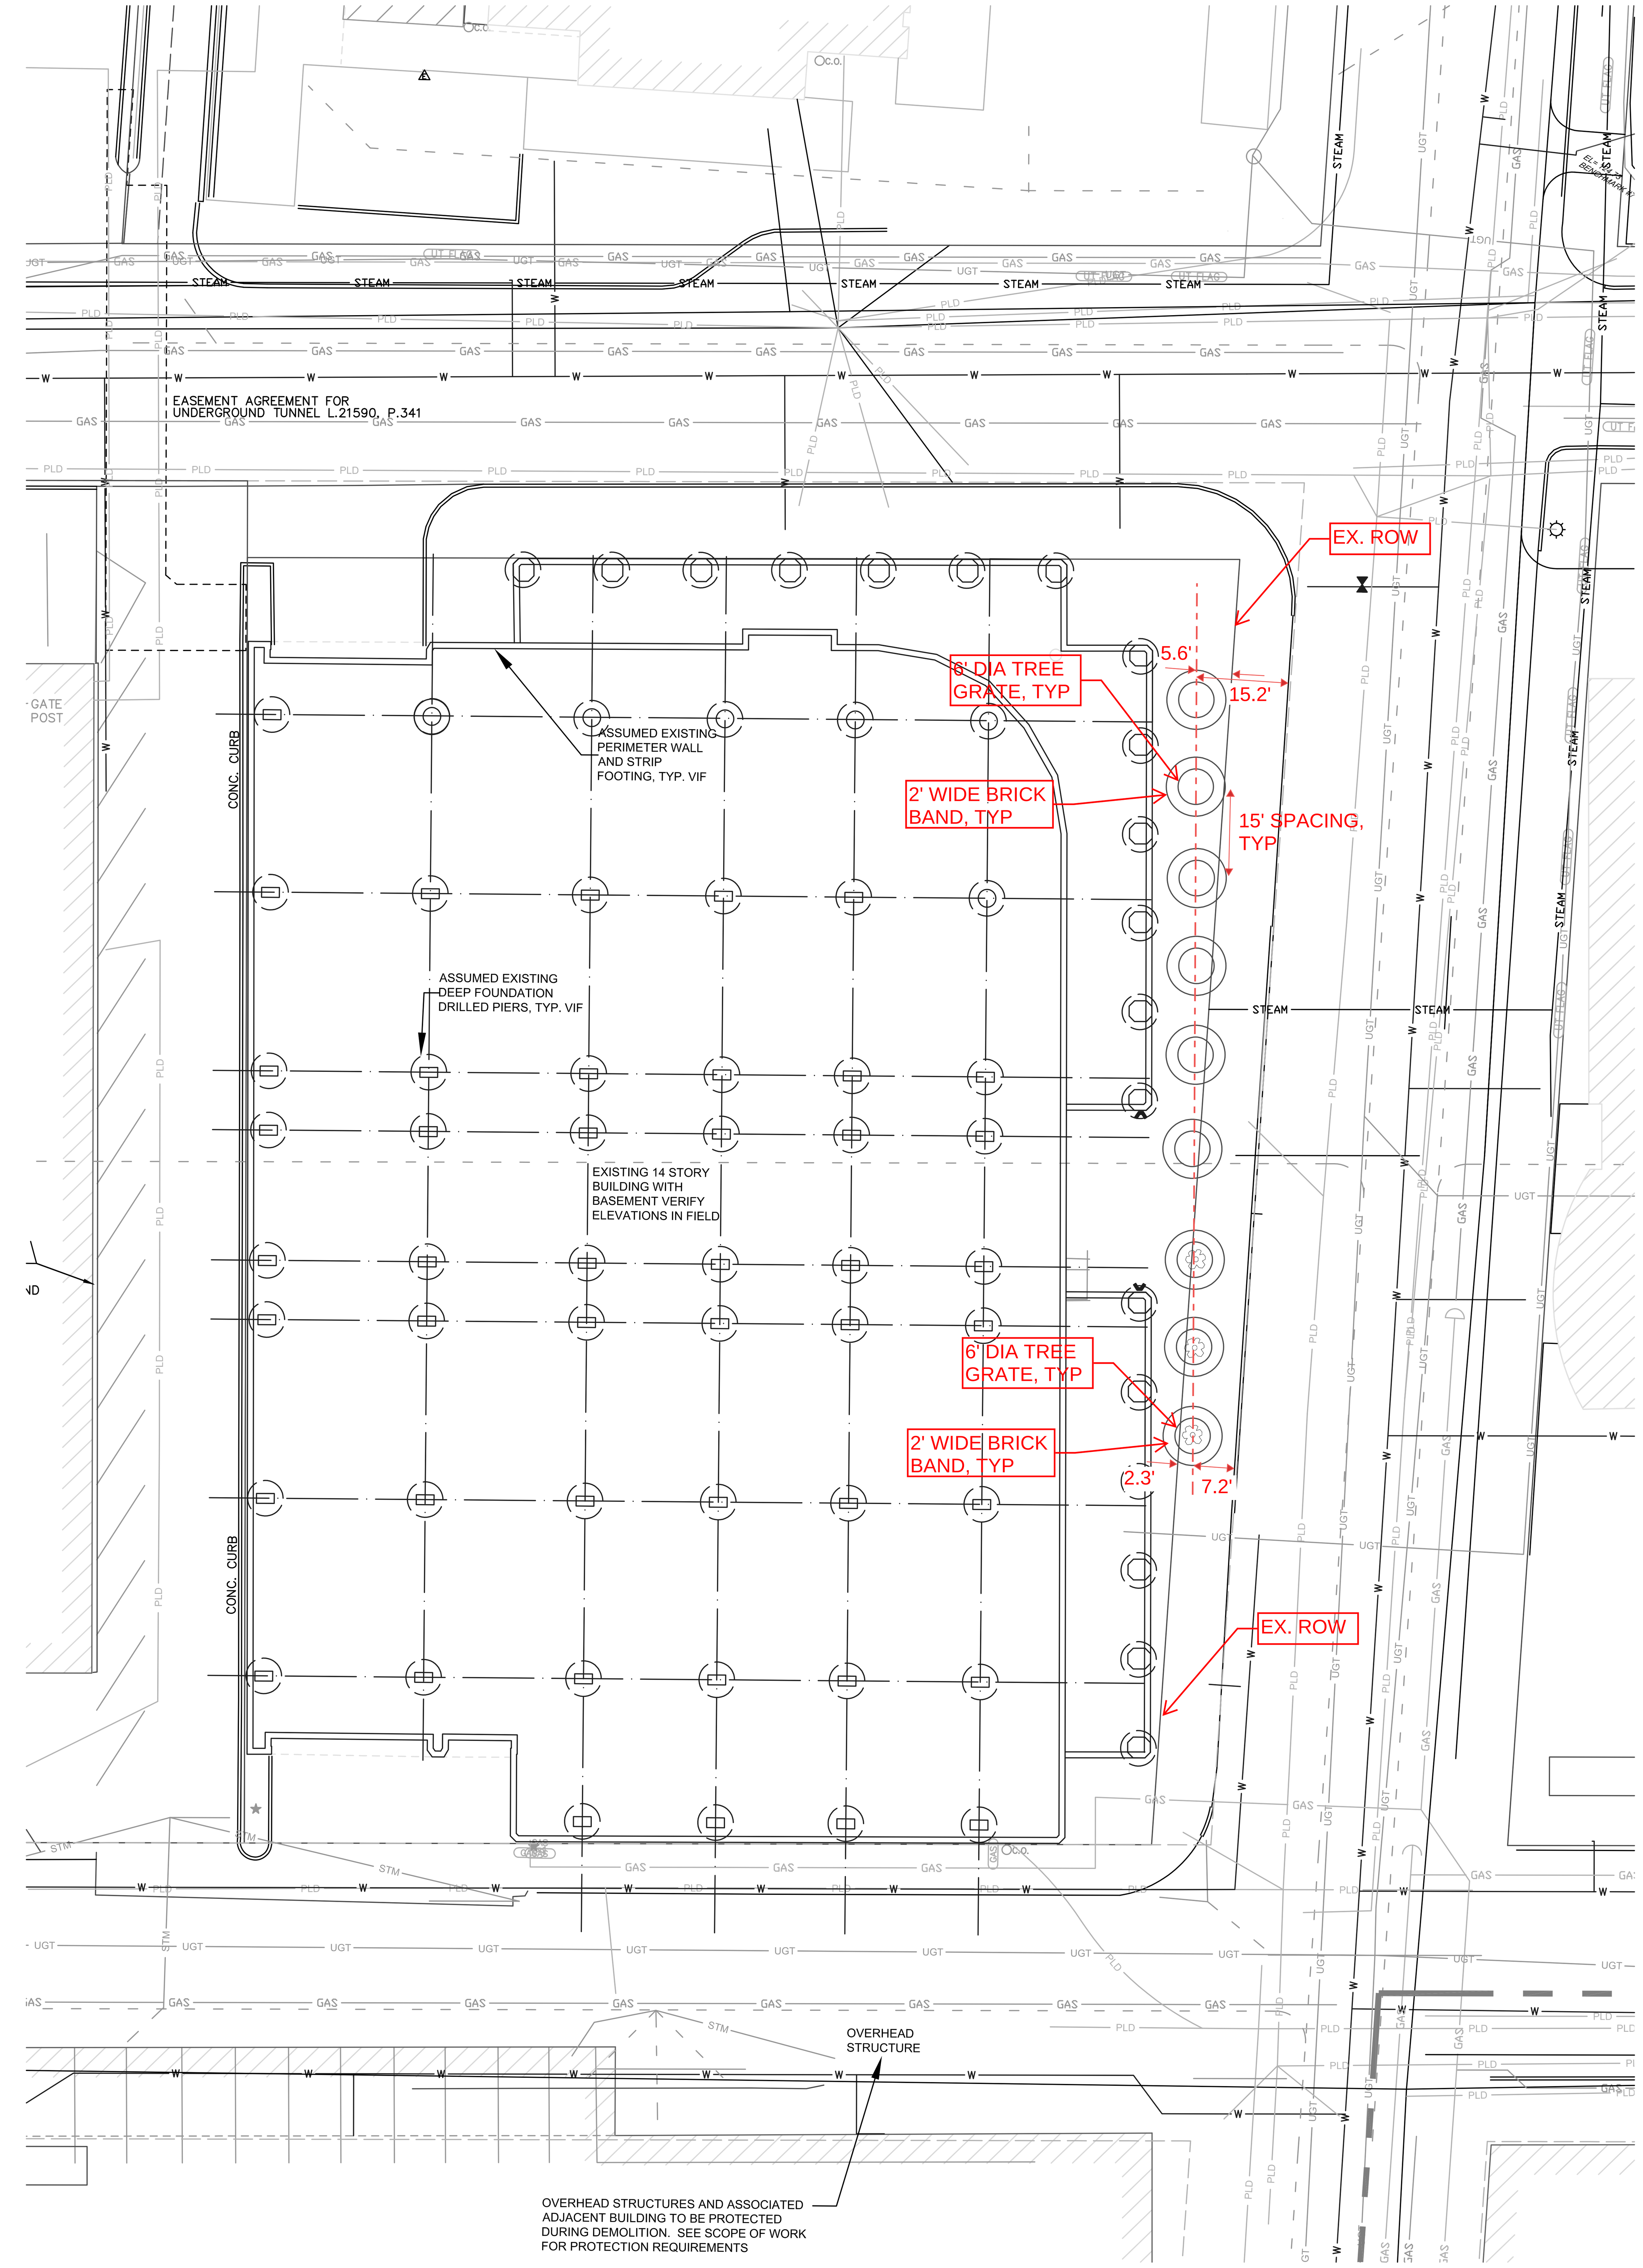

1 EXISTING CONDITIONS

NO.	DATE	REVISION	BY	APVD

DSGN	DR	CHK	APVD
		BDH	JB

BEDROCK

GRATIOT 525 CLINTON ST (PARCEL B)
& 570 CLINTON ST (PARCEL D)
DEMOLITION
DETROIT, MICHIGAN

WSP
ENVIRONMENT & INFRASTRUCTURE, INC.
46850 MAGELLAN DRIVE, SUITE 190
NOVI, MICHIGAN 48377
TELEPHONE: (248) 926-4008
WEB: WWW.WSP.COM

EXISTING CONDITIONS - PARCEL D

VERIFY SCALE

DATE	
PROJ	US002347
DWG	
SHEET	BD6

THIS DRAWING IS THE PROPERTY OF WOOD, INCLUDING ALL PATENTED AND PATENTABLE FEATURES, AND/OR CONFIDENTIAL INFORMATION AND ITS USE IS CONDITIONED UPON THE USERS AGREEMENT NOT TO REPRODUCE THE DRAWING, IN WHOLE OR PART, NOR THE MATERIAL DESCRIBED THEREON, NOR THE USE OF THE DRAWING FOR ANY PURPOSE OTHER THAN SPECIFICALLY PERMITTED IN WRITING BY WOOD.