

28 West Adams Road
Suite 1200
Detroit, MI 48226
p (313) 962-4442
f (313) 962-5068
www.giffelswebster.com

Executive:	MM
Manager:	RMJ
Designer:	JH



Know what's **below**.
Call before you dig.

[illegible]

Developed For:

Olympia Development of
Michigan



Encroachment Petition Exhibit A

University of Michigan Student
Housing Project

CITY OF DETROIT
WAYNE COUNTY
MICHIGAN


Date:	1/8/2026
Scale:	1"=20'
Sheet:	EX-A
Project:	18275.188

Copyright © 2026 Giffels Webster.
No reproduction shall be made without the
prior written consent of Giffels Webster.

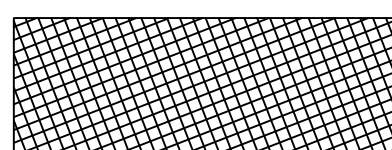
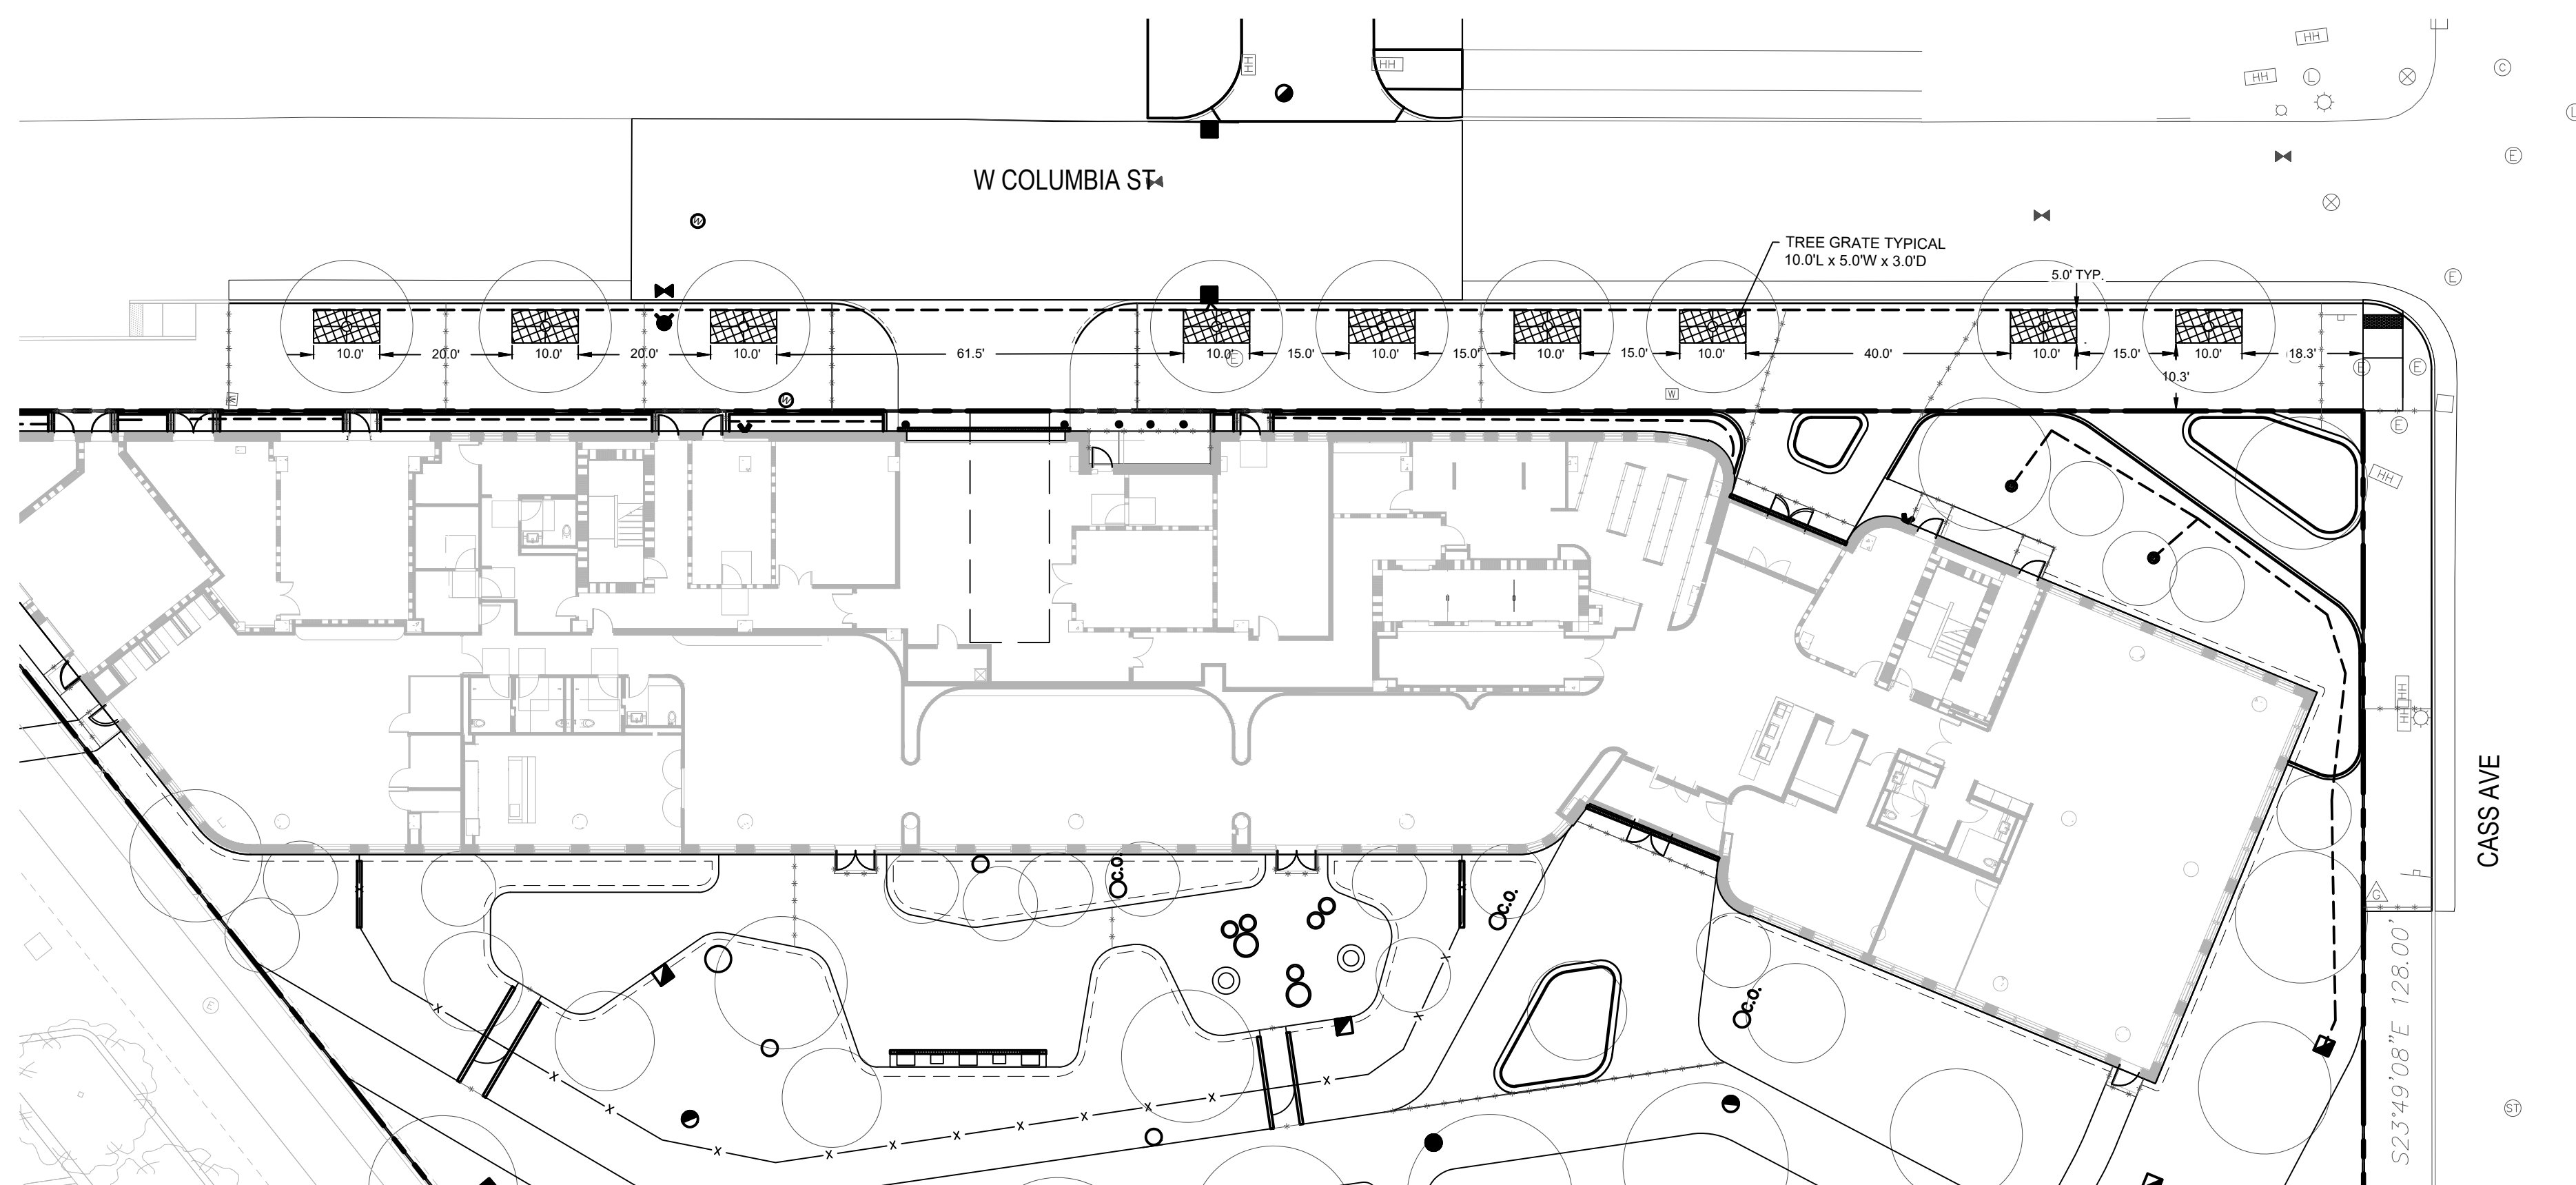


AT GRADE ENCROACHMENT


9 - TREE GRATES 10.0'L x 5.0'W x 3.0'D

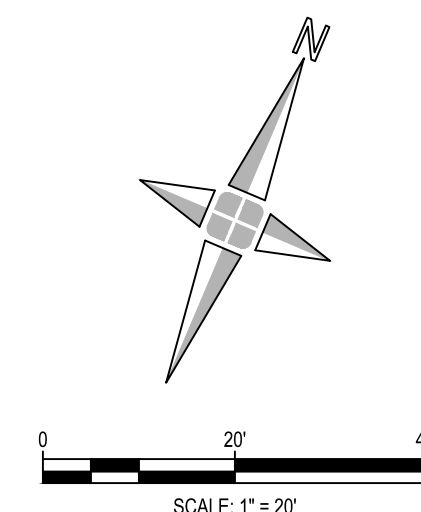

V:\18275.188D University of Michigan Student Housing Project\Design\CAD\Exhibits\Encroachment Petition.dwg

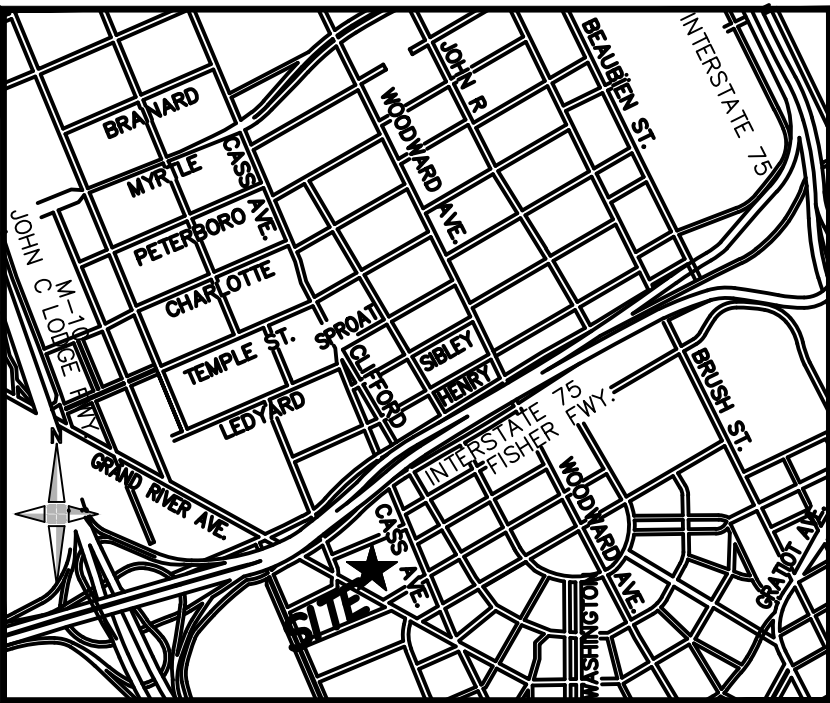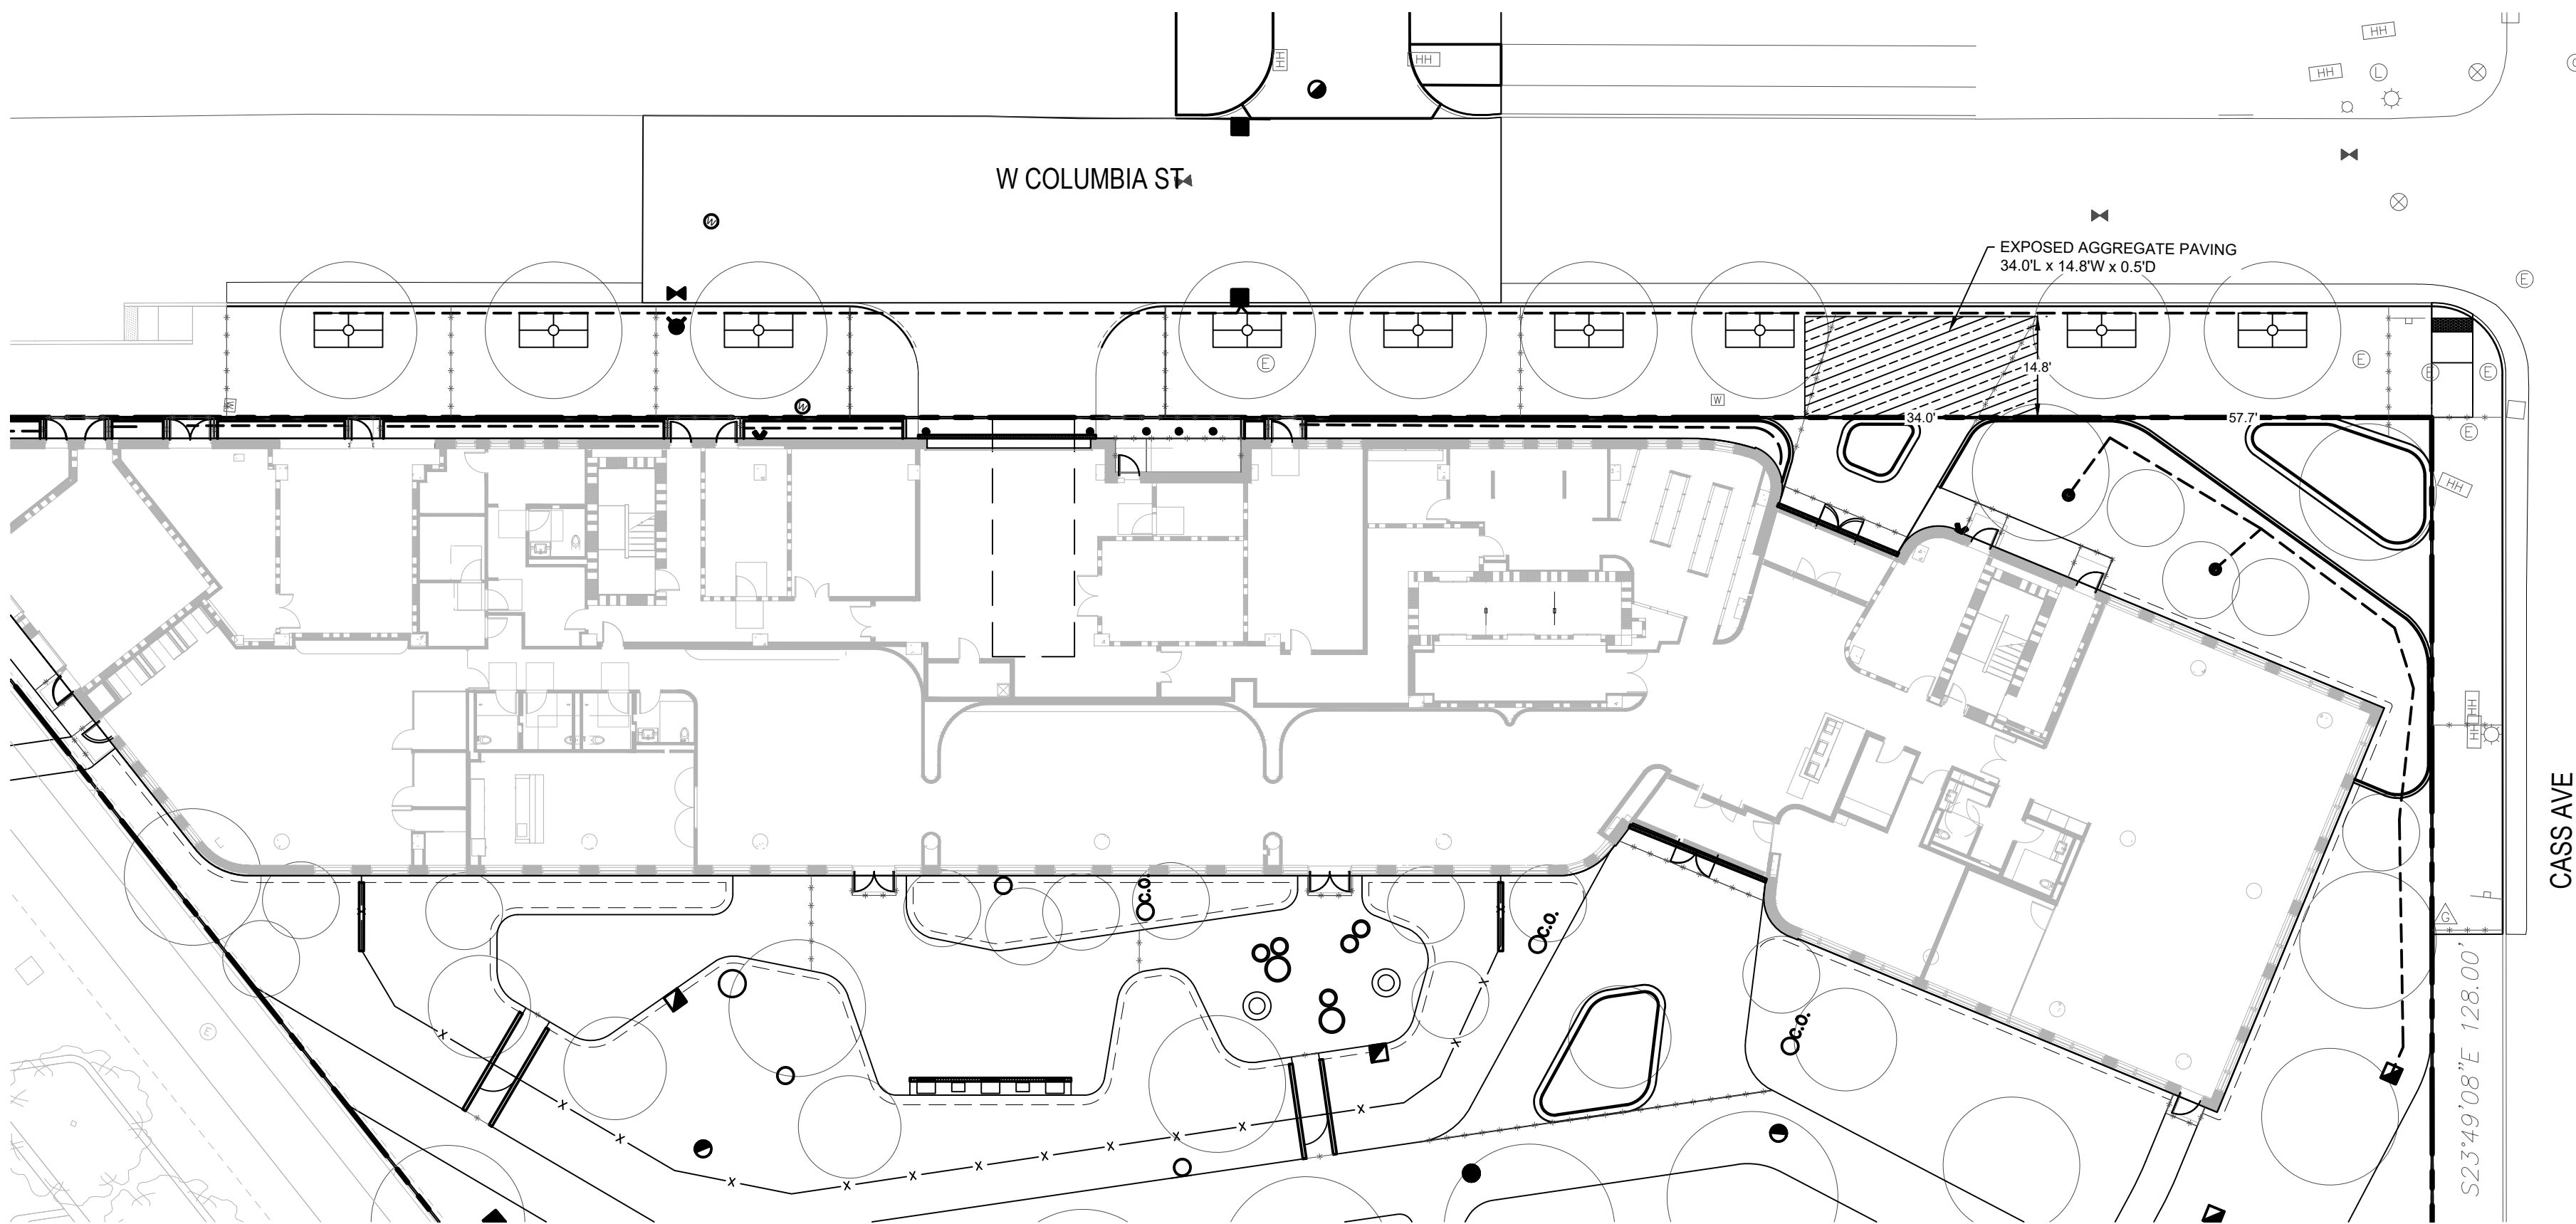


LOCATION MAP
(NOT TO SCALE)

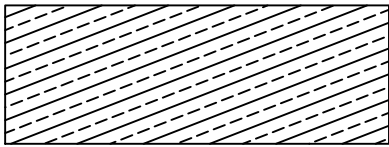

AT GRADE ENCROACHMENT

EXPOSED AGGREGATE PAVEMENT
34.0'L x 14.8'W x 0.5'D

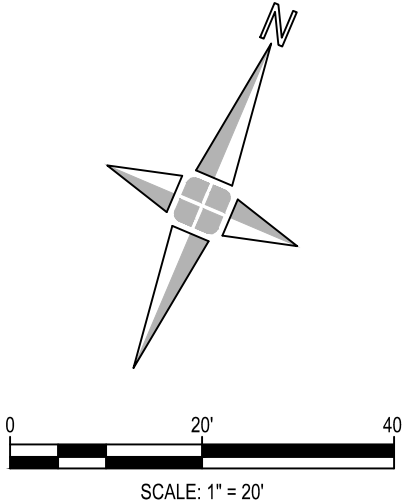

giffels
webster

Engineers
Surveyors
Planners
Landscape Architects

28 West Adams Road
Suite 1200
Detroit, MI 48226
p (313) 962-4442
f (313) 962-5068
www.giffelswebster.com

Executive:	MM
Manager:	RMJ
Designer:	JH



Know what's below.
Call before you dig.

DATE:	ISSUE:
Date	Issue

Developed For:
Olympia Development of
Michigan

Encroachment Petition
Exhibit B



University of Michigan Student
Housing Project

CITY OF DETROIT
WAYNE COUNTY
MICHIGAN



Date:	1/8/2026
Scale:	1"=20'
Sheet:	EX-B
Project:	18275.188D

Copyright © 2026 Giffels Webster.
No reproduction shall be made without the
prior written consent of Giffels Webster.

V:\18275.188D University of Michigan Student Housing Project\Design\CAD\Exhibits\Encroachment Petition.dwg

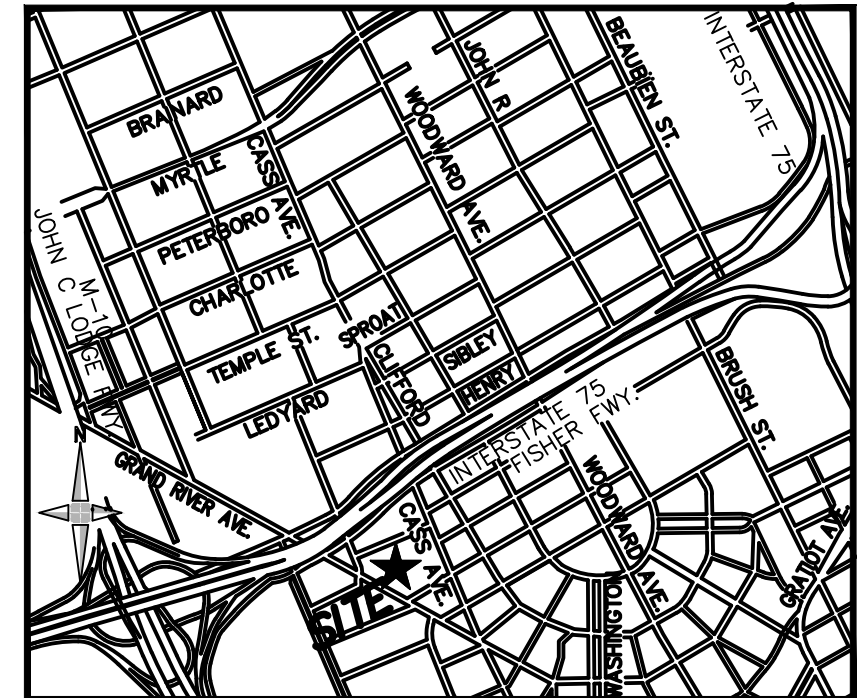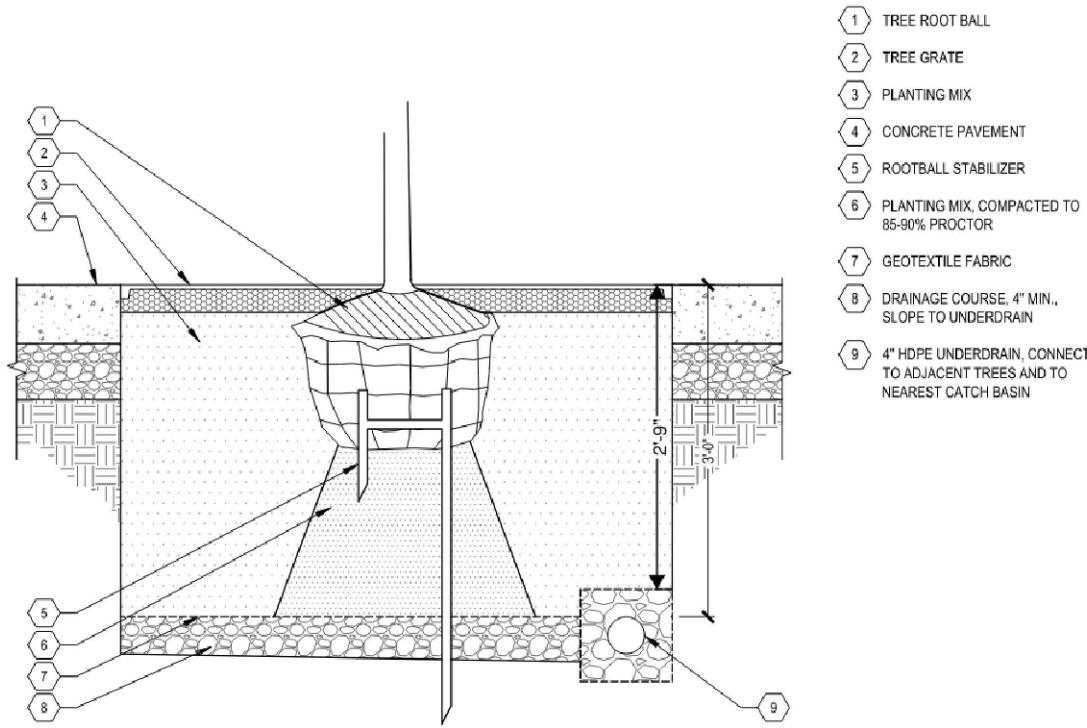


LOCATION MAP
(NOT TO SCALE)

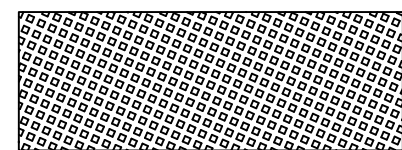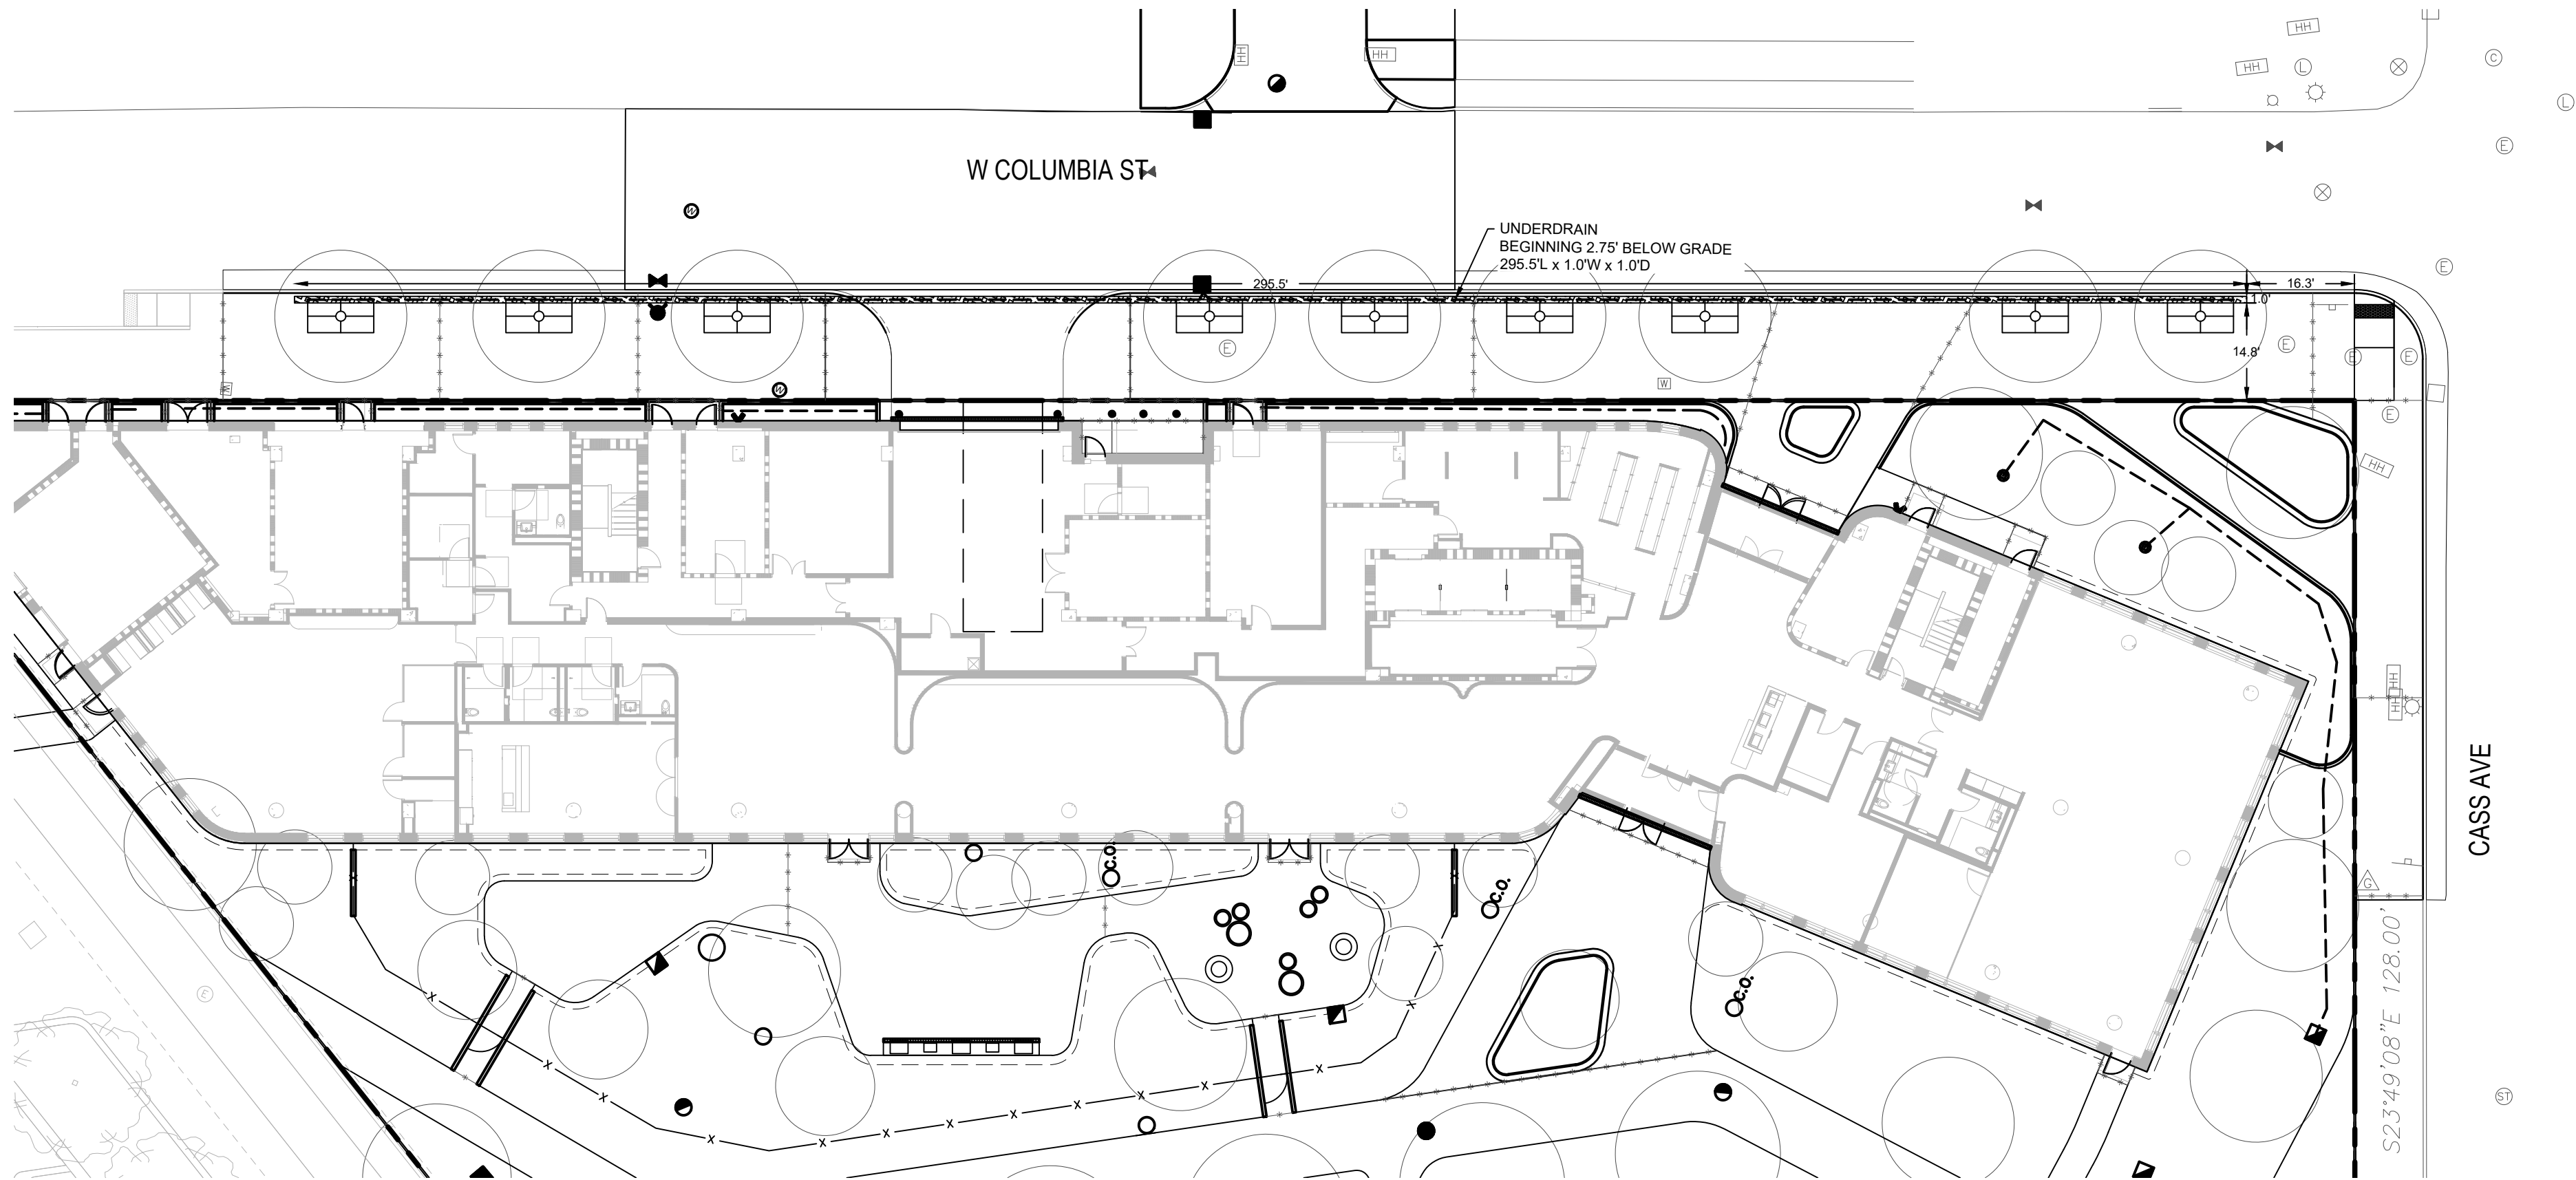

BELOW GRADE ENCROACHMENT

UNDERDRAIN 295.5'L x 1.0'W x 1.0'D
BEGINNING 2.75' BELOW GRADE

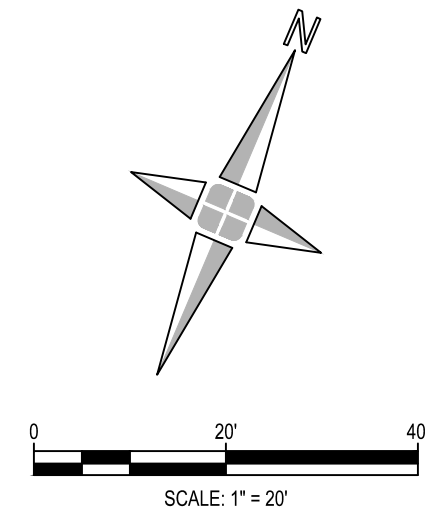

giffels
webster

Engineers
Surveyors
Planners
Landscape Architects

28 West Adams Road
Suite 1200
Detroit, MI 48226
p (313) 962-4442
f (313) 962-5068
www.giffelswebster.com

Executive: MM
Manager: RMJ
Designer: JH



Know what's below.
Call before you dig.

DATE:	ISSUE:
Date	Issue

Developed For:
Olympia Development of
Michigan

Encroachment Petition
Exhibit C

University of Michigan Student
Housing Project

CITY OF DETROIT
WAYNE COUNTY
MICHIGAN

Date: 1/8/2026
Scale: 1"=20'
Sheet: EX-C
Project: 18275.188D

Copyright © 2026 Giffels Webster.
No reproduction shall be made without the
prior written consent of Giffels Webster.