

v:\20401.100 east jefferson housing - design\Design\CAD\work sheets\100 Landscape Plan.dwg

PLANT LIST: xxx
x

PERENNIALS:

SYMBOL	NO.	COMMON NAME	BOTANICAL NAME	SIZE	COST
ALL	177	LAVENDER BUBBLES ALLIUM	ALLIUM 'LAVENDER BUBBLES' PP31126	1 GAL. POT	\$2920
HYB	49	STARRY STARRY NIGHT HIBISCUS	HIBISCUS STARRY STARRY NIGHT	1 GAL. POT	\$1470


SHRUBS:

SYMBOL	NO.	COMMON NAME	BOTANICAL NAME	SIZE	COST
RED	32	ADMIRATION BARBERRY	BERBERIS THUNBERGII ADMIRATION PP16921	1 GAL. POT	\$1070
PRI	29	GOLDEN VICARY PRIVET	PHYSOCARPUS OPULIFOLIUS 'UMNHARPELL' PP30792	2 GAL. POT	\$1180
GLD	49	BOJANZA GOLD BARBERRY	BERBERIS THUNBERGII BOJANZA GOLD PP8215	1 GAL. POT	\$1720
BAY	34	NORTHERN BAYBERRY	MYRICA PENSYLVANICA	2 GAL. POT	\$2130
EUO	62	GREEN LANE EUONYMUS	EUONYMUS FORTUNEI	1 GAL. POT	\$2500

TREES:

SYMBOL	NO.	COMMON NAME	BOTANICAL NAME	SIZE	COST
TU	4	ARNOLD TULIP TREE	LIRIODENDRON TULIPIFERA 'ARNOLD'	2-1/2" CAL. B&B	\$2800
GG	9	GREEN GIANT ARBORVITAE	THUJA PLICATA 'GREEN GIANT'	7-8" HT. B&B	\$4500
OK	6	CRIMSON SPIRE OAK	QUERCUS X CRIMSCHMIDT PP#9103	2-1/2" CAL. B&B	\$4900
GK	11	GOLD SPIRE GINKGO	GINKGO BILOBA 'BLAGGON'	2-1/2" CAL. B&B	\$5500
TD	9	BAID CYPRESS	TAXODIUM DISTICHUM	2-1/2" CAL. B&B	\$4050
NS	1	BLACK TUPELO	NYSSA SYLVATICA	2-1/2" CAL. B&B	\$300

TOTAL = \$35,090

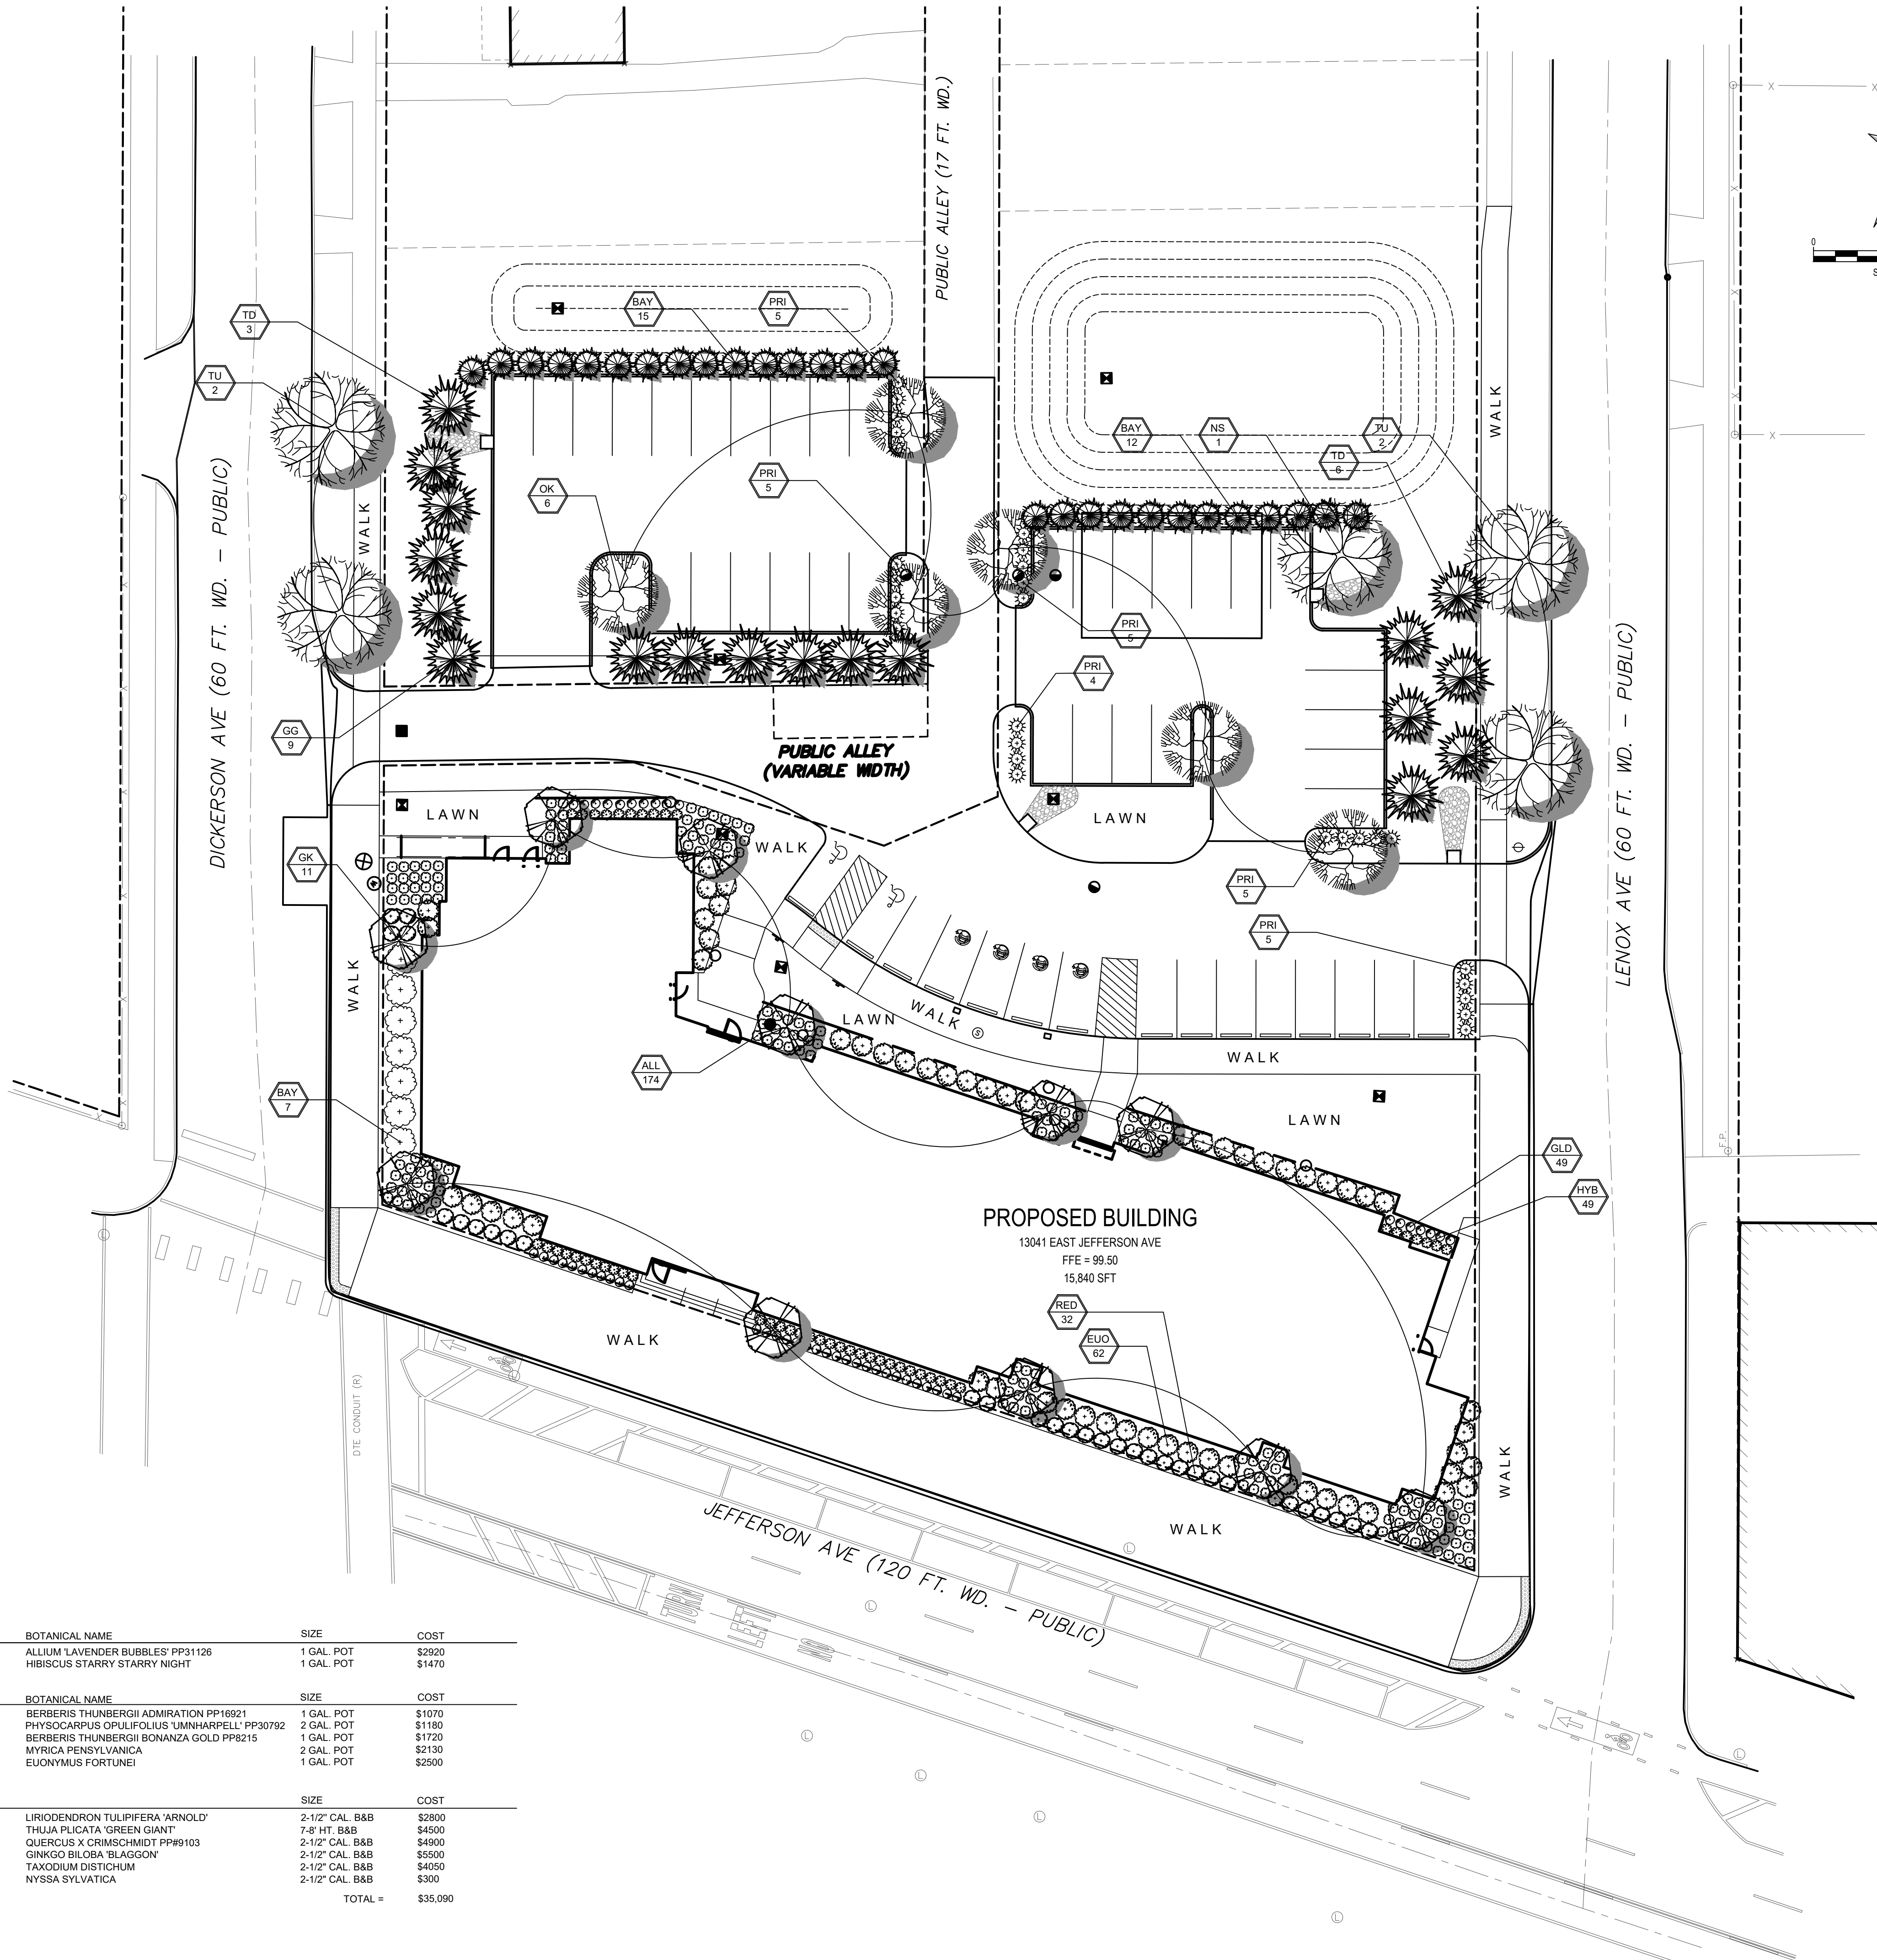

PLANT KEY

- PROPOSED DECIDUOUS TREE
- PROPOSED EVERGREEN TREE
- PROPOSED FLOWERING TREE
- PROPOSED LARGE SHRUB
- PROPOSED ORNAMENTAL SHRUB
- PROPOSED FLOWERING PERENNIALS
- PROPOSED ORNAMENTAL GRASSES
- PROPOSED COLUMNAR DECIDUOUS TREE
- PROPOSED EVERGREEN SHRUB
- EXISTING DECIDUOUS TREE

Executive:	MD
Manager:	DR
Designer:	RL/SC
Quality Control:	DR
Section:	

Professional Seal:



Know what's below.
Call before you dig.

DATE:	ISSUE:
2023-09-08	SPR SET
2023-10-09	SPR SET
2024-10-11	80% SET

Developed For:

Hiti, DiFrancesco + Siebold

1939 West 25th Street, Suite 300
Cleveland, OH 44113

216.696.3460 x 322

**LANDSCAPE
PLAN**

East Jefferson Housing

Detroit
Wayne
MICHIGAN

Date:	2023-08-25
Scale:	1"=20'
Sheet:	L-100
Project:	20401.100

Copyright © 2023 Giffels Webster.
No reproduction shall be made without the
prior written consent of Giffels Webster.