


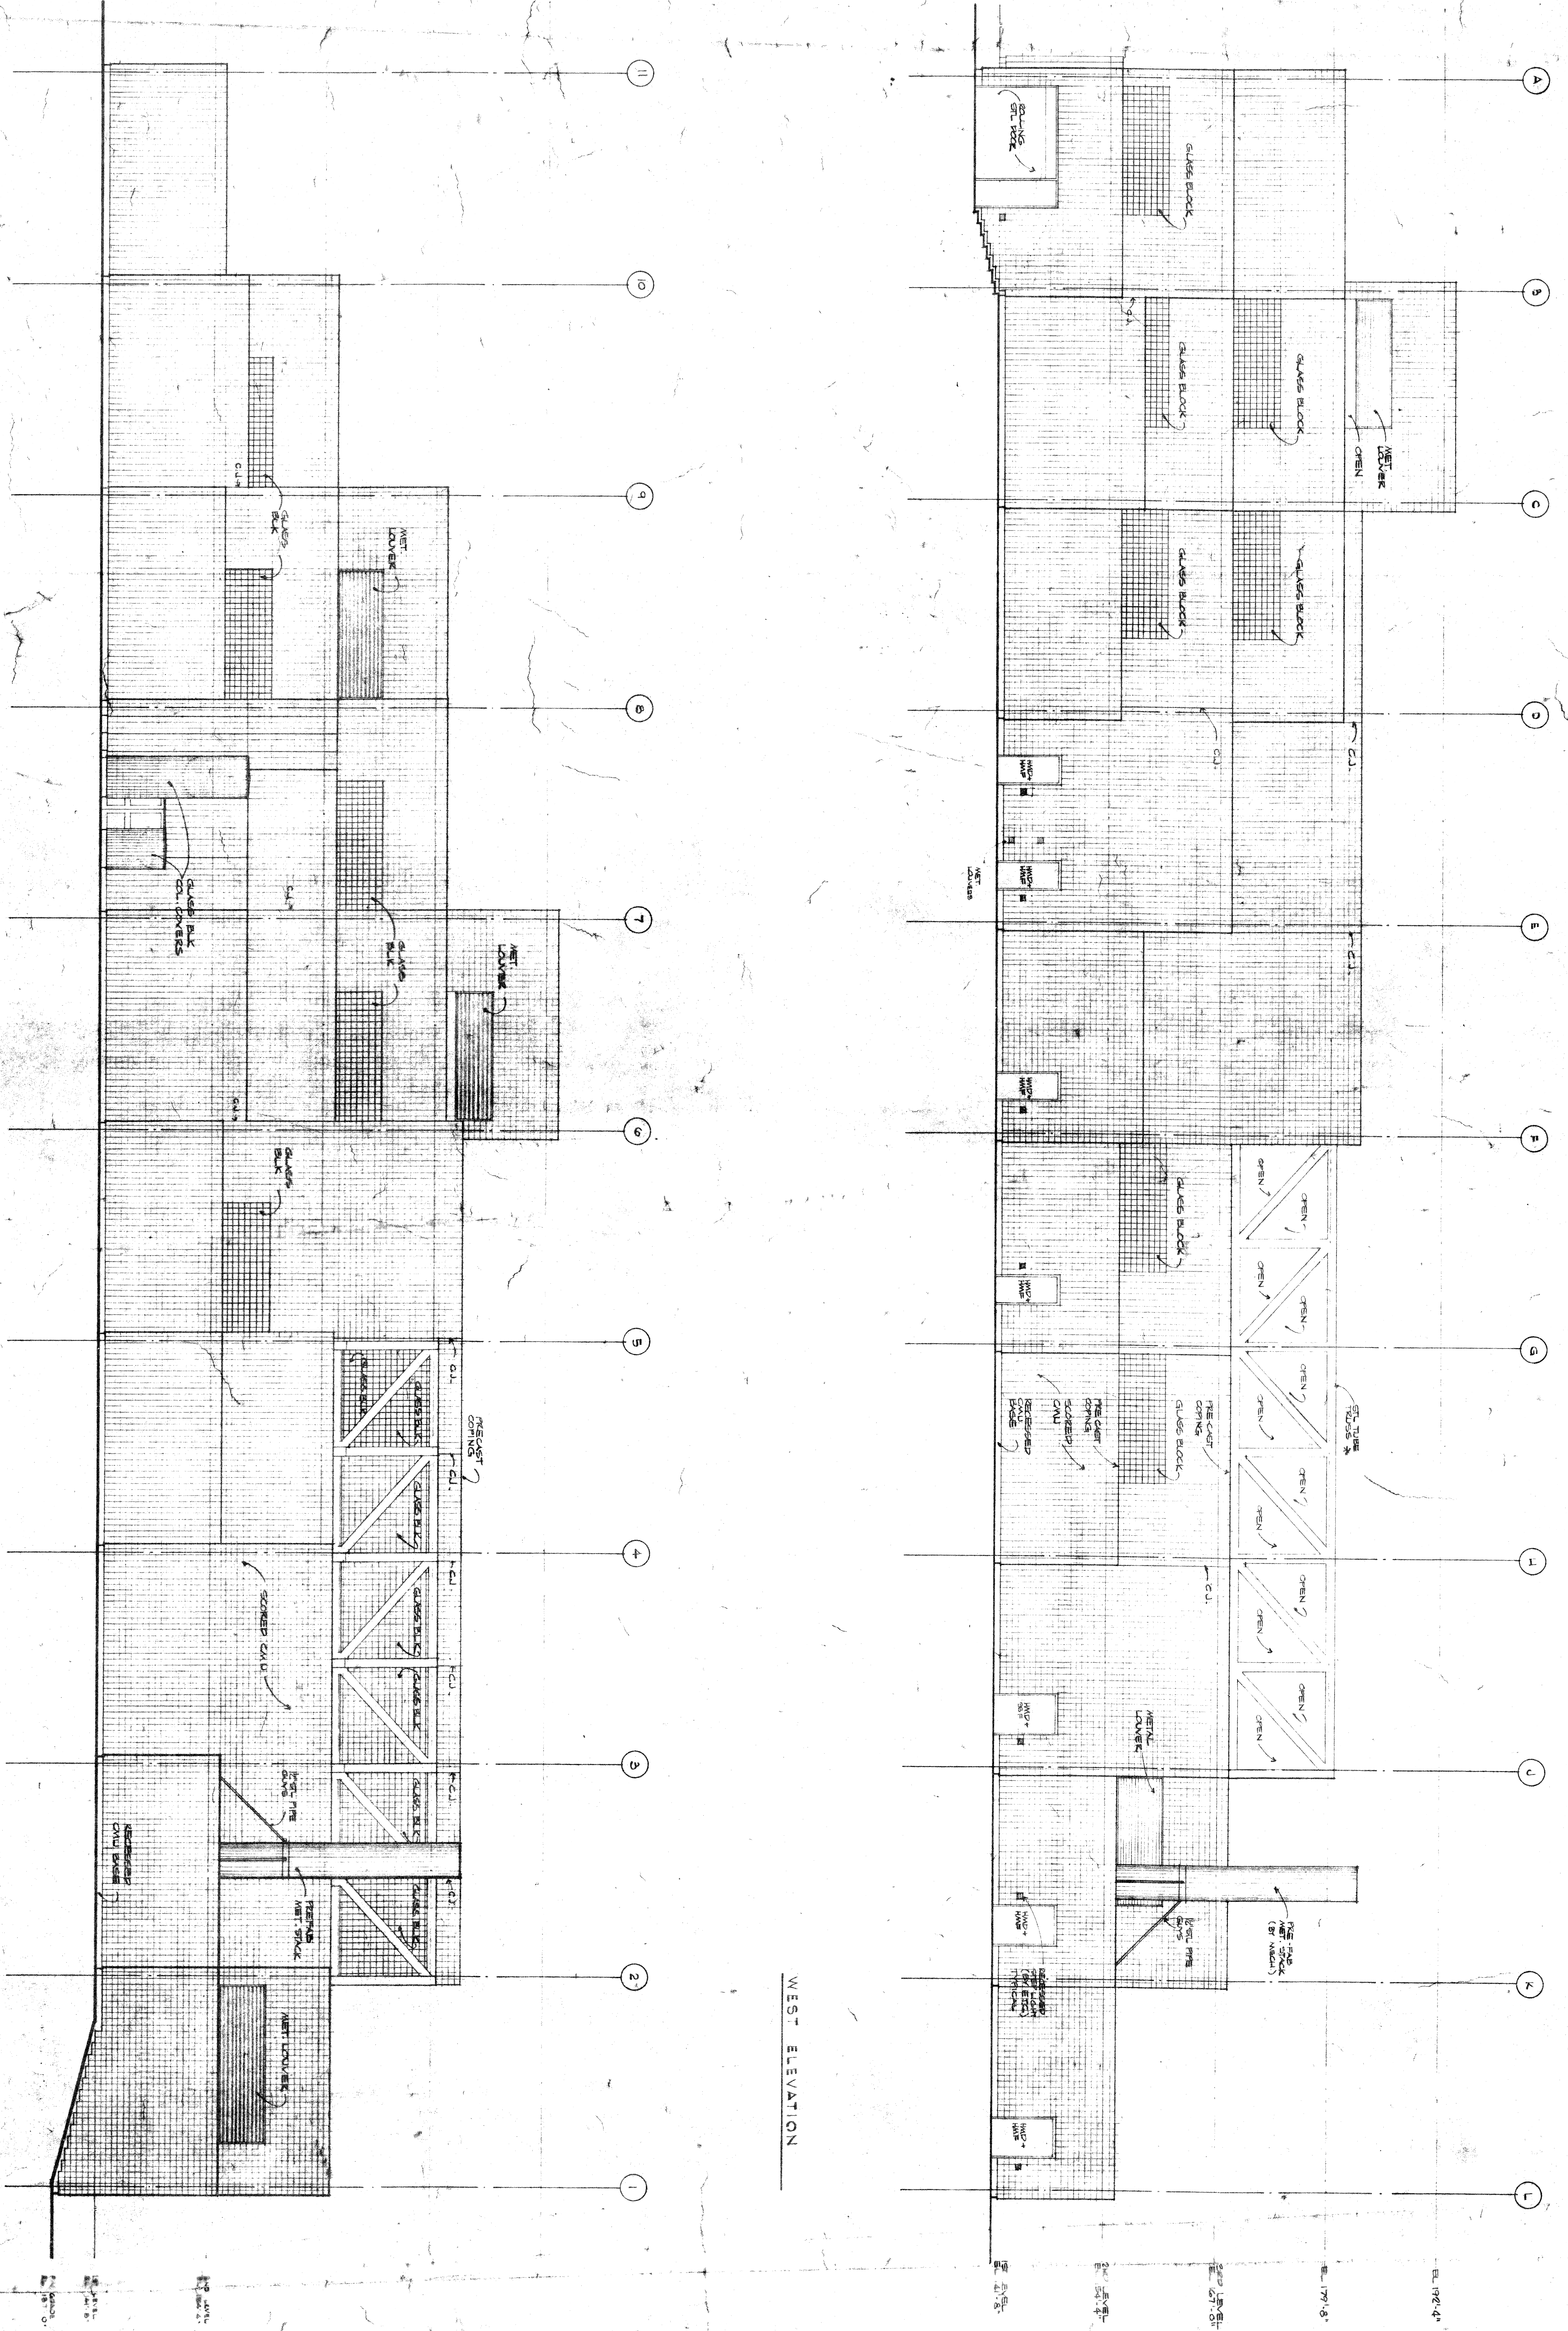

SOUTH ELEVATION

WEST ELEVATION

A31

EXTERIOR ELEVATIONS

**ELMWOOD PARK COMMUNITY CENTER**  
DETROIT COMMUNITY AND ECONOMIC DEVELOPMENT DEPARTMENT  
DETROIT, MICHIGAN

|              |                |           |
|--------------|----------------|-----------|
| date 7-5-77  | drawn TP       | revisions |
| preliminary  | checked RA     |           |
| construction | approved       |           |
| final record | job no. 75-109 |           |

WILLIAM KESSLER AND ASSOCIATES INC ARCHITECTS  
733 ST ANTOINE ST  
DETROIT  
MICHIGAN 48226  
313-9638906