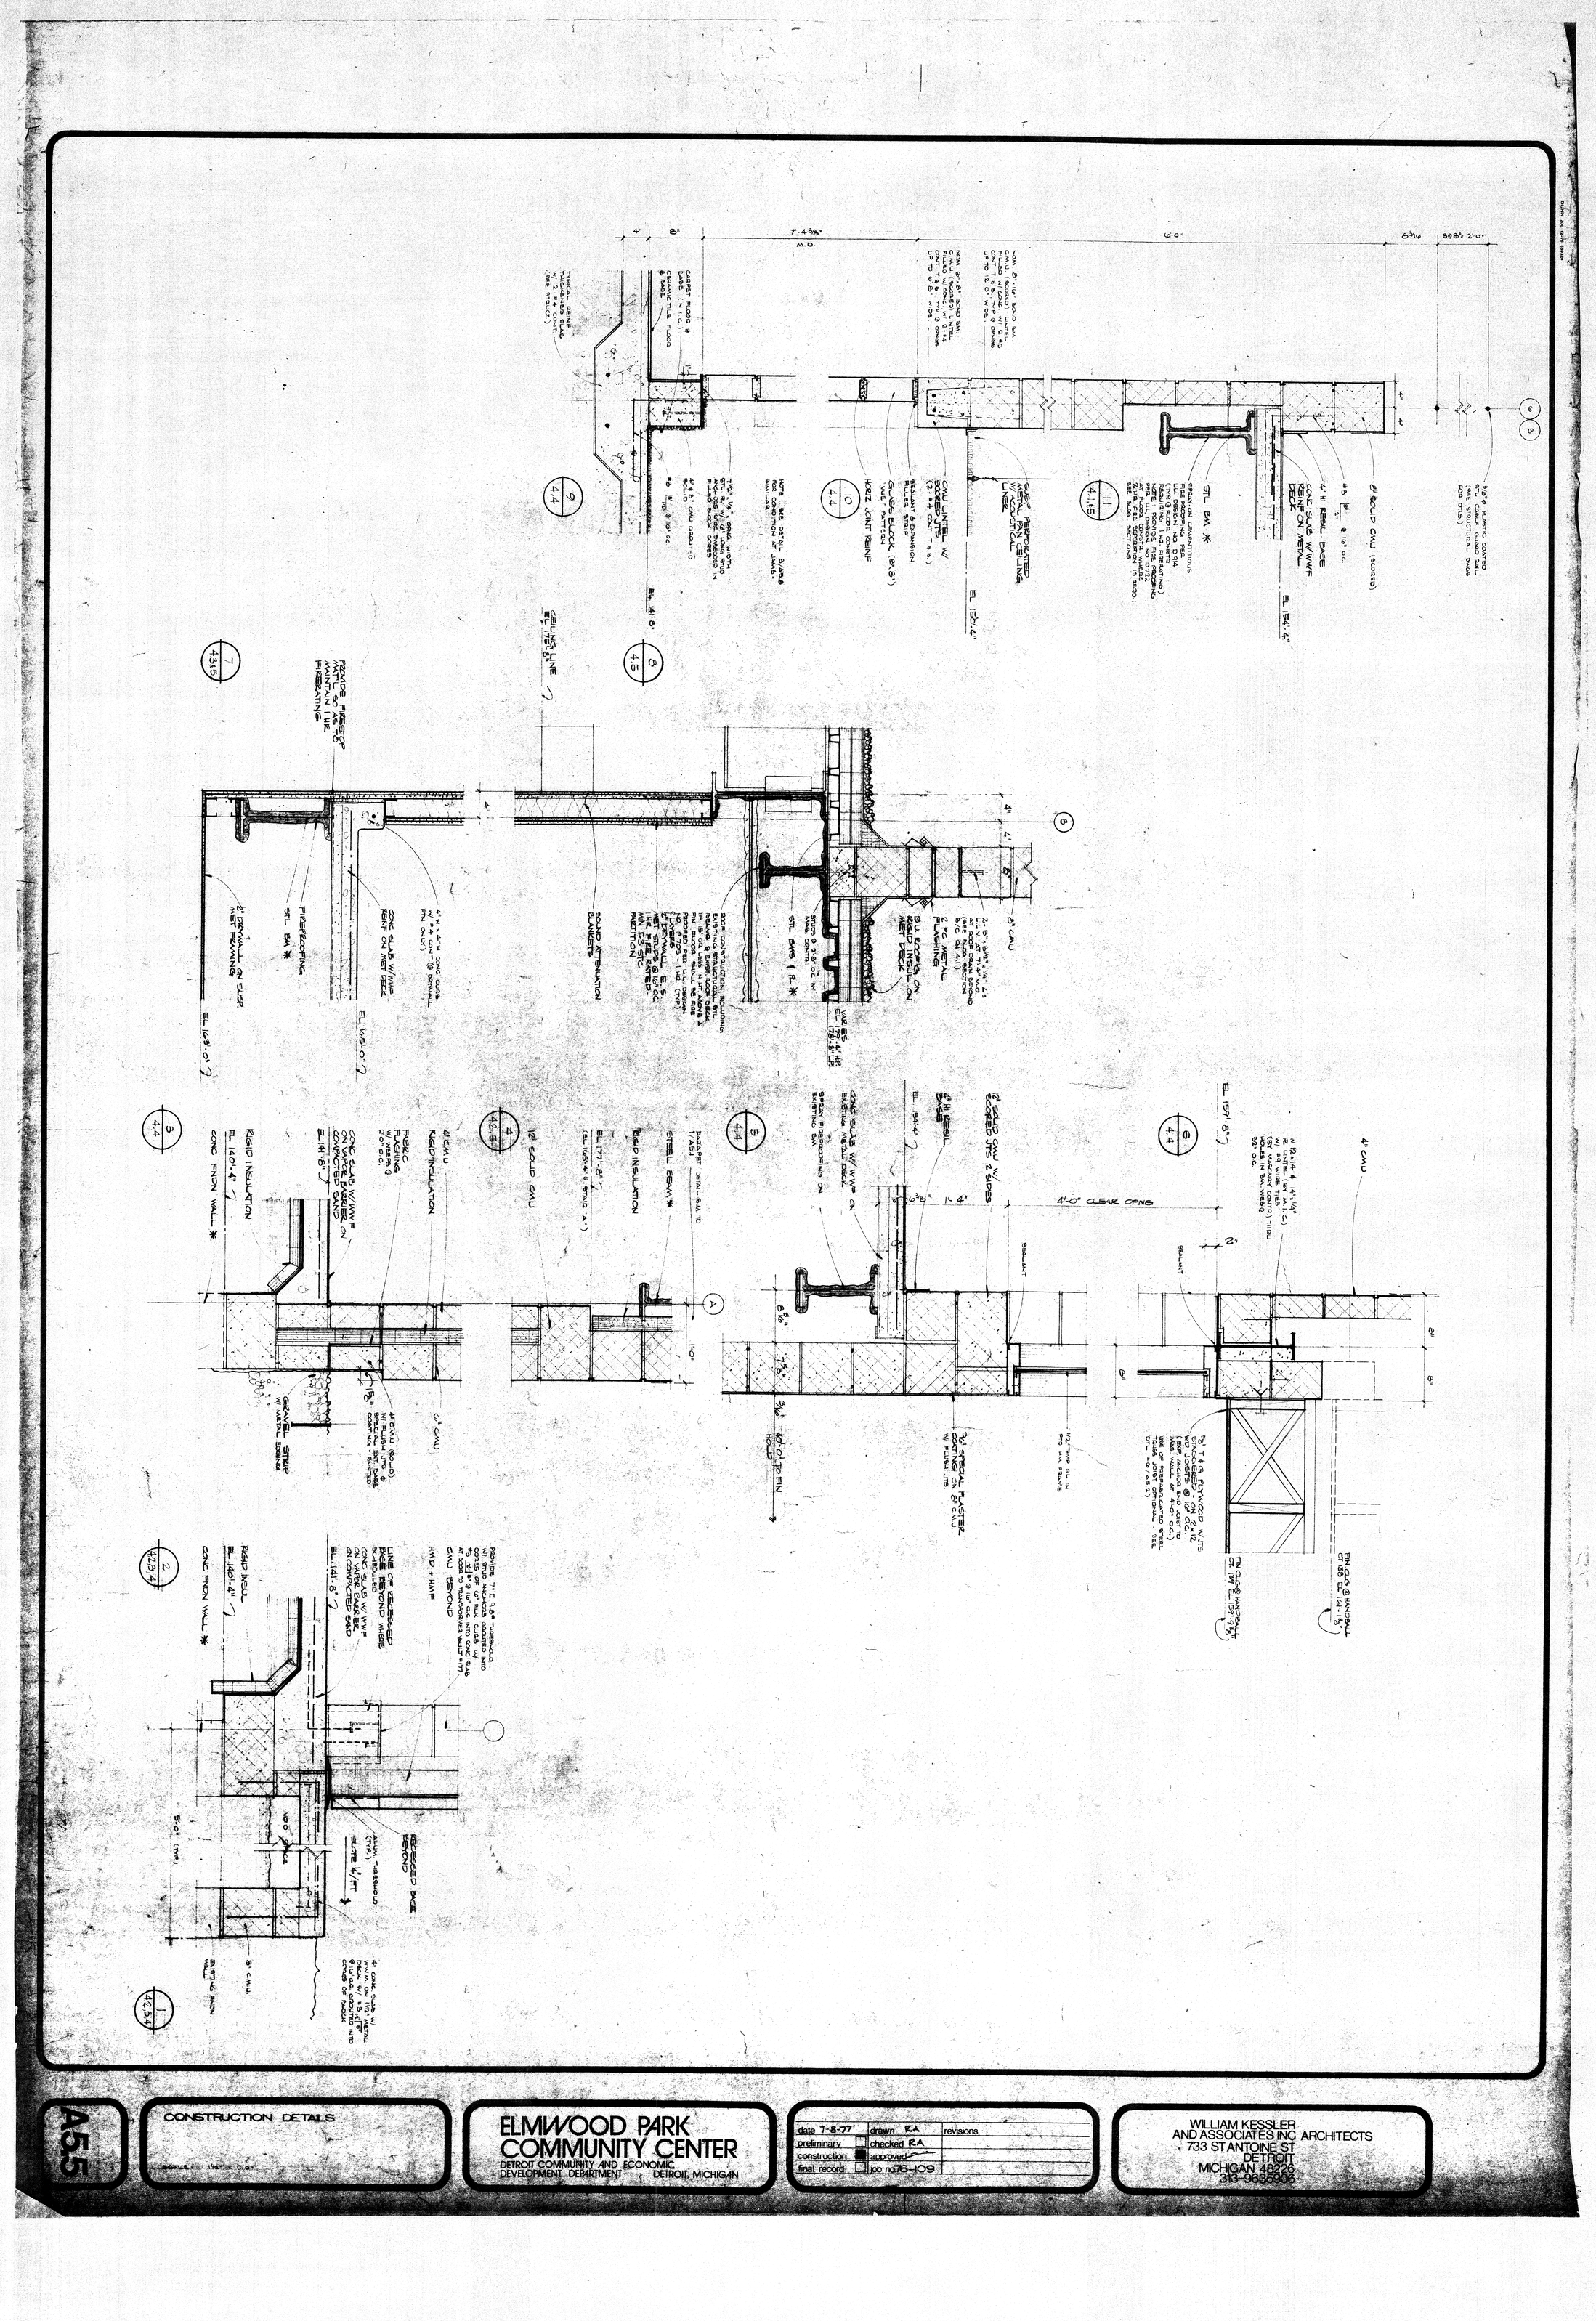

A5.5

CONSTRUCTION DETAILS

ELMWOOD PARK COMMUNITY CENTER
DETROIT COMMUNITY AND ECONOMIC DEVELOPMENT DEPARTMENT · DETROIT, MICHIGAN

date 7-8-77		drawn RA	revisions
preliminary	☐	checked RA	
construction	■	approved	
final record	☐	job no 76-109	

WILLIAM KESSLER AND ASSOCIATES INC ARCHITECTS
733 ST ANTOINE ST
DETROIT
MICHIGAN 48226
313-9636906