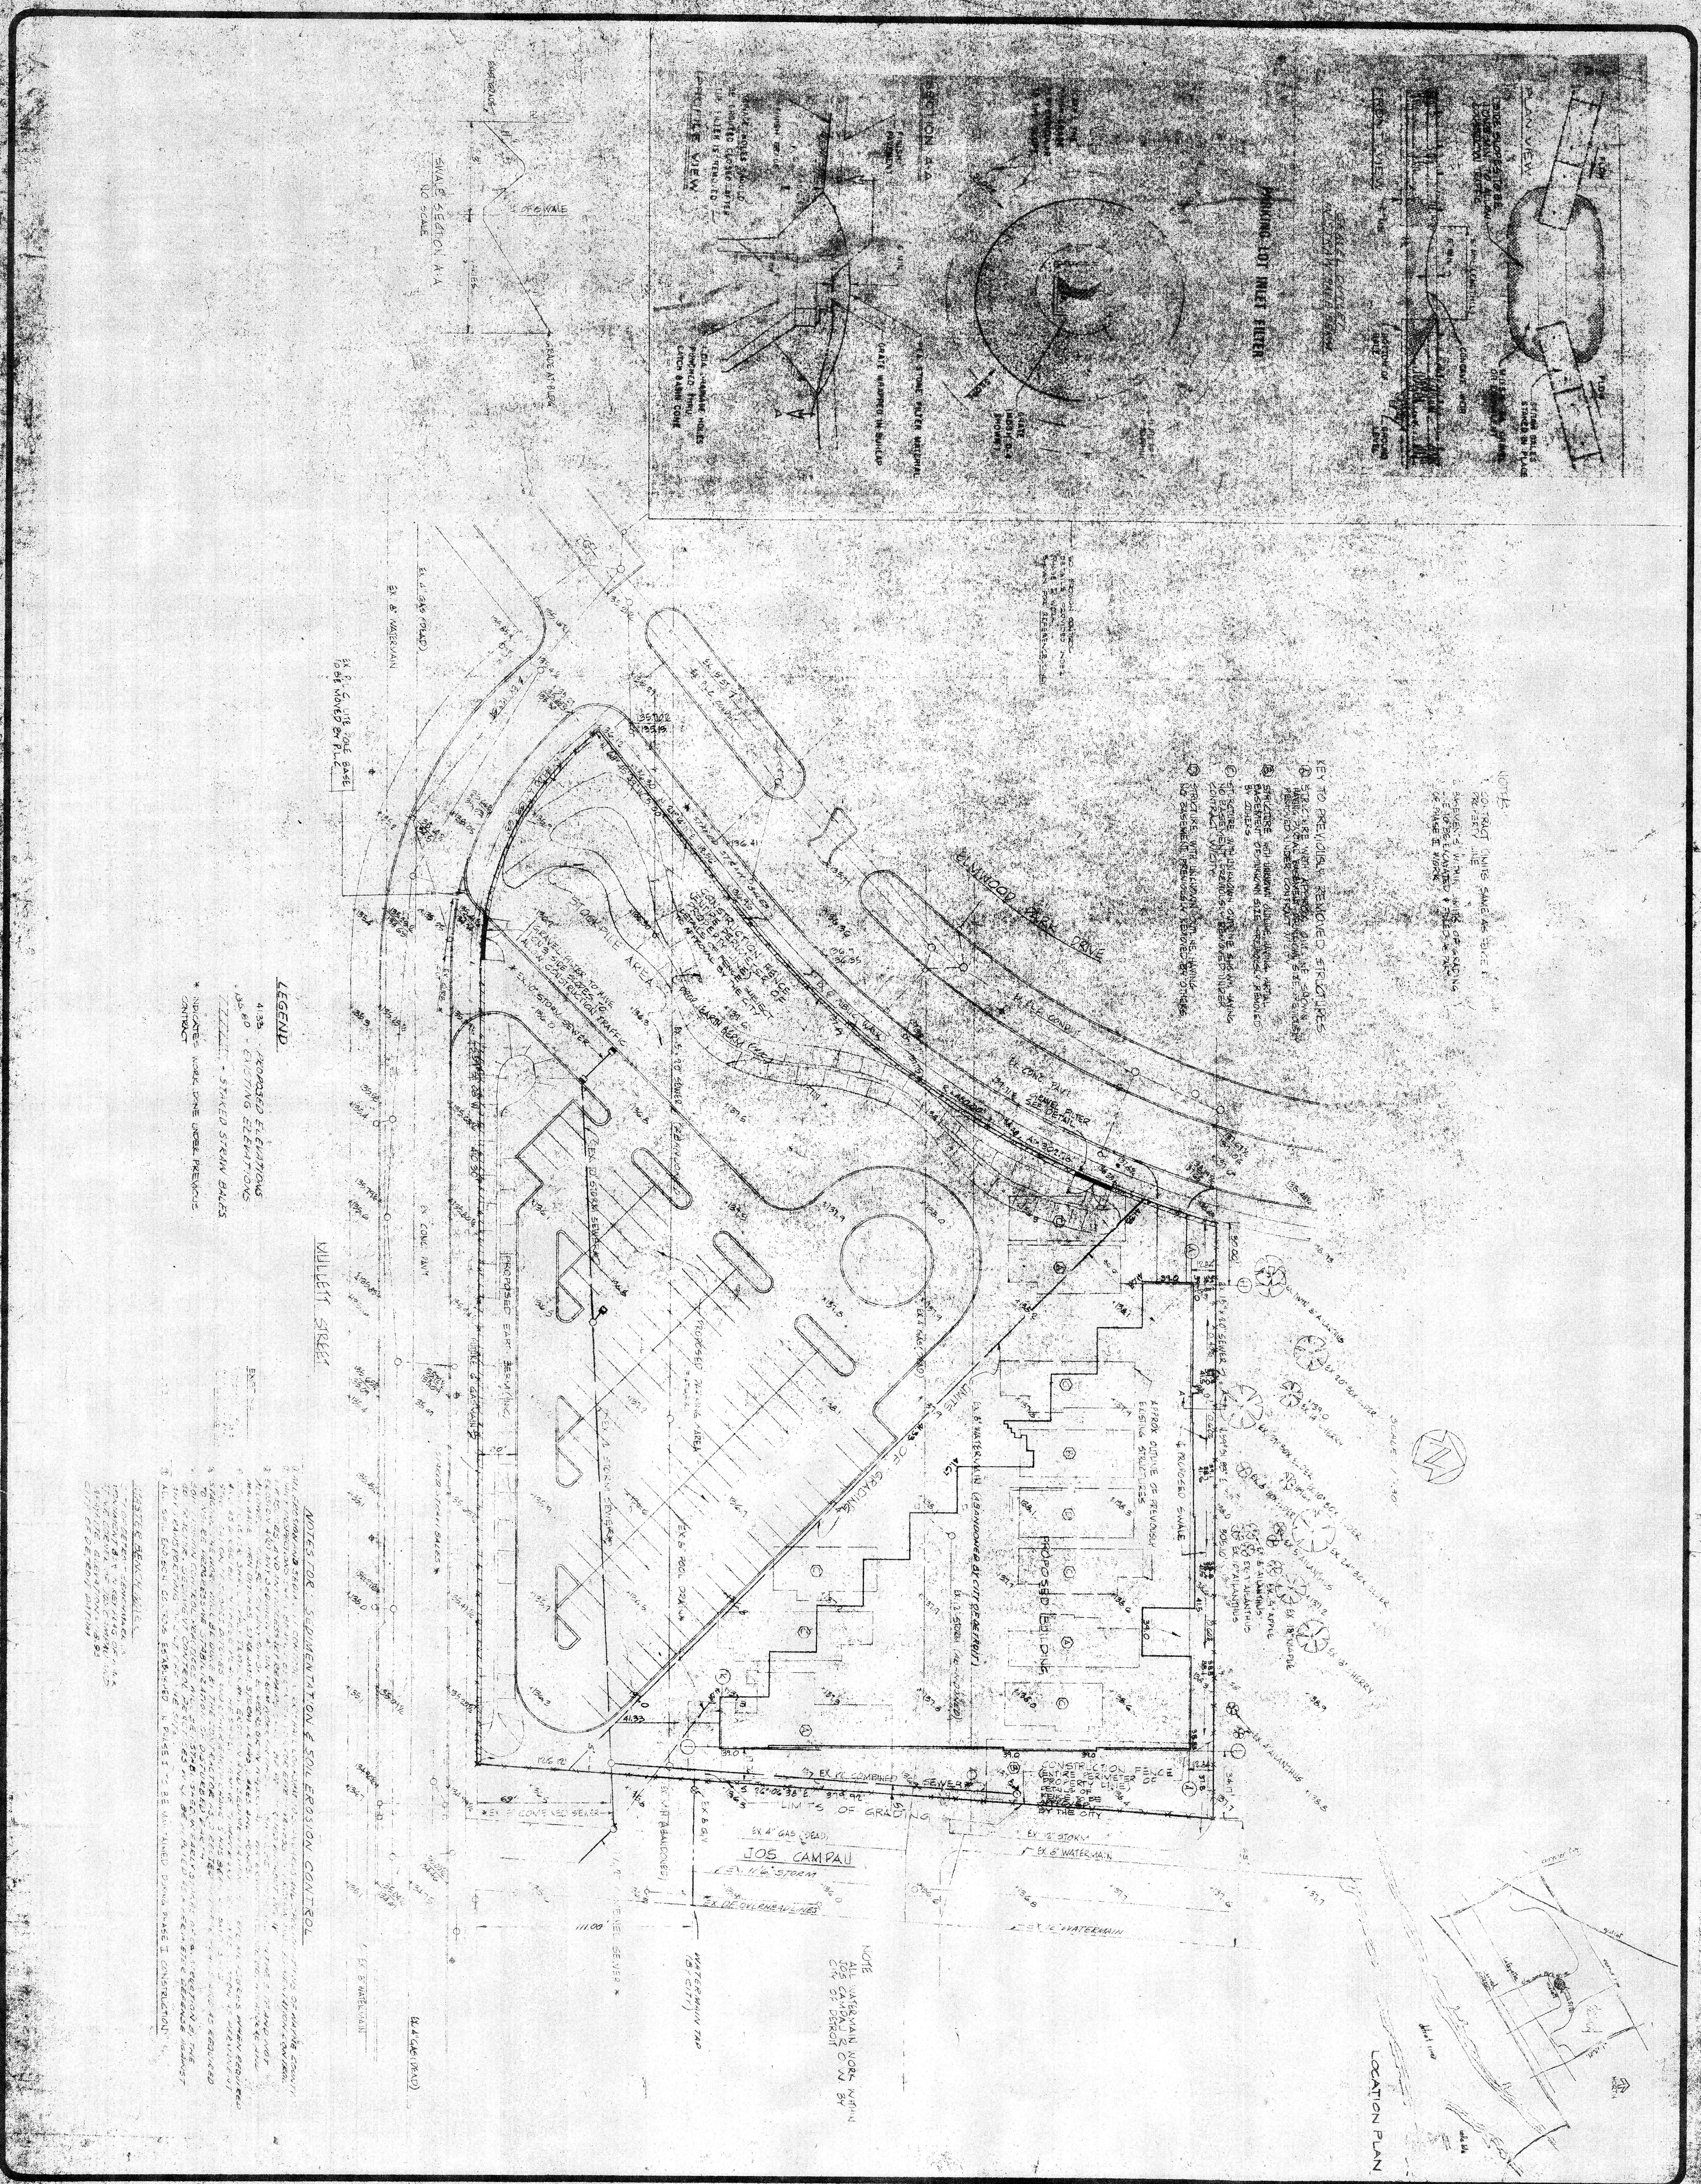

SITE PLAN
EDA GRANT NO. 06-51-01458
CONTRACT NO.
APPROVED DATE

ELMWOOD PARK COMMUNITY CENTER

DETROIT COMMUNITY AND ECONOMIC DEVELOPMENT DEPARTMENT DETROIT, MICHIGAN

bid pak #2

date 3/31/77	drawn JMW	revisions
preliminary ☐	checked R.G.M.	
construction ☐	approved	
final record ☐	job no. 76103	

WILLIAM KESSLER
AND ASSOCIATES INC ARCHITECTS
733 ST ANTOINE ST
DETROIT
MICHIGAN 48226
313-9635906