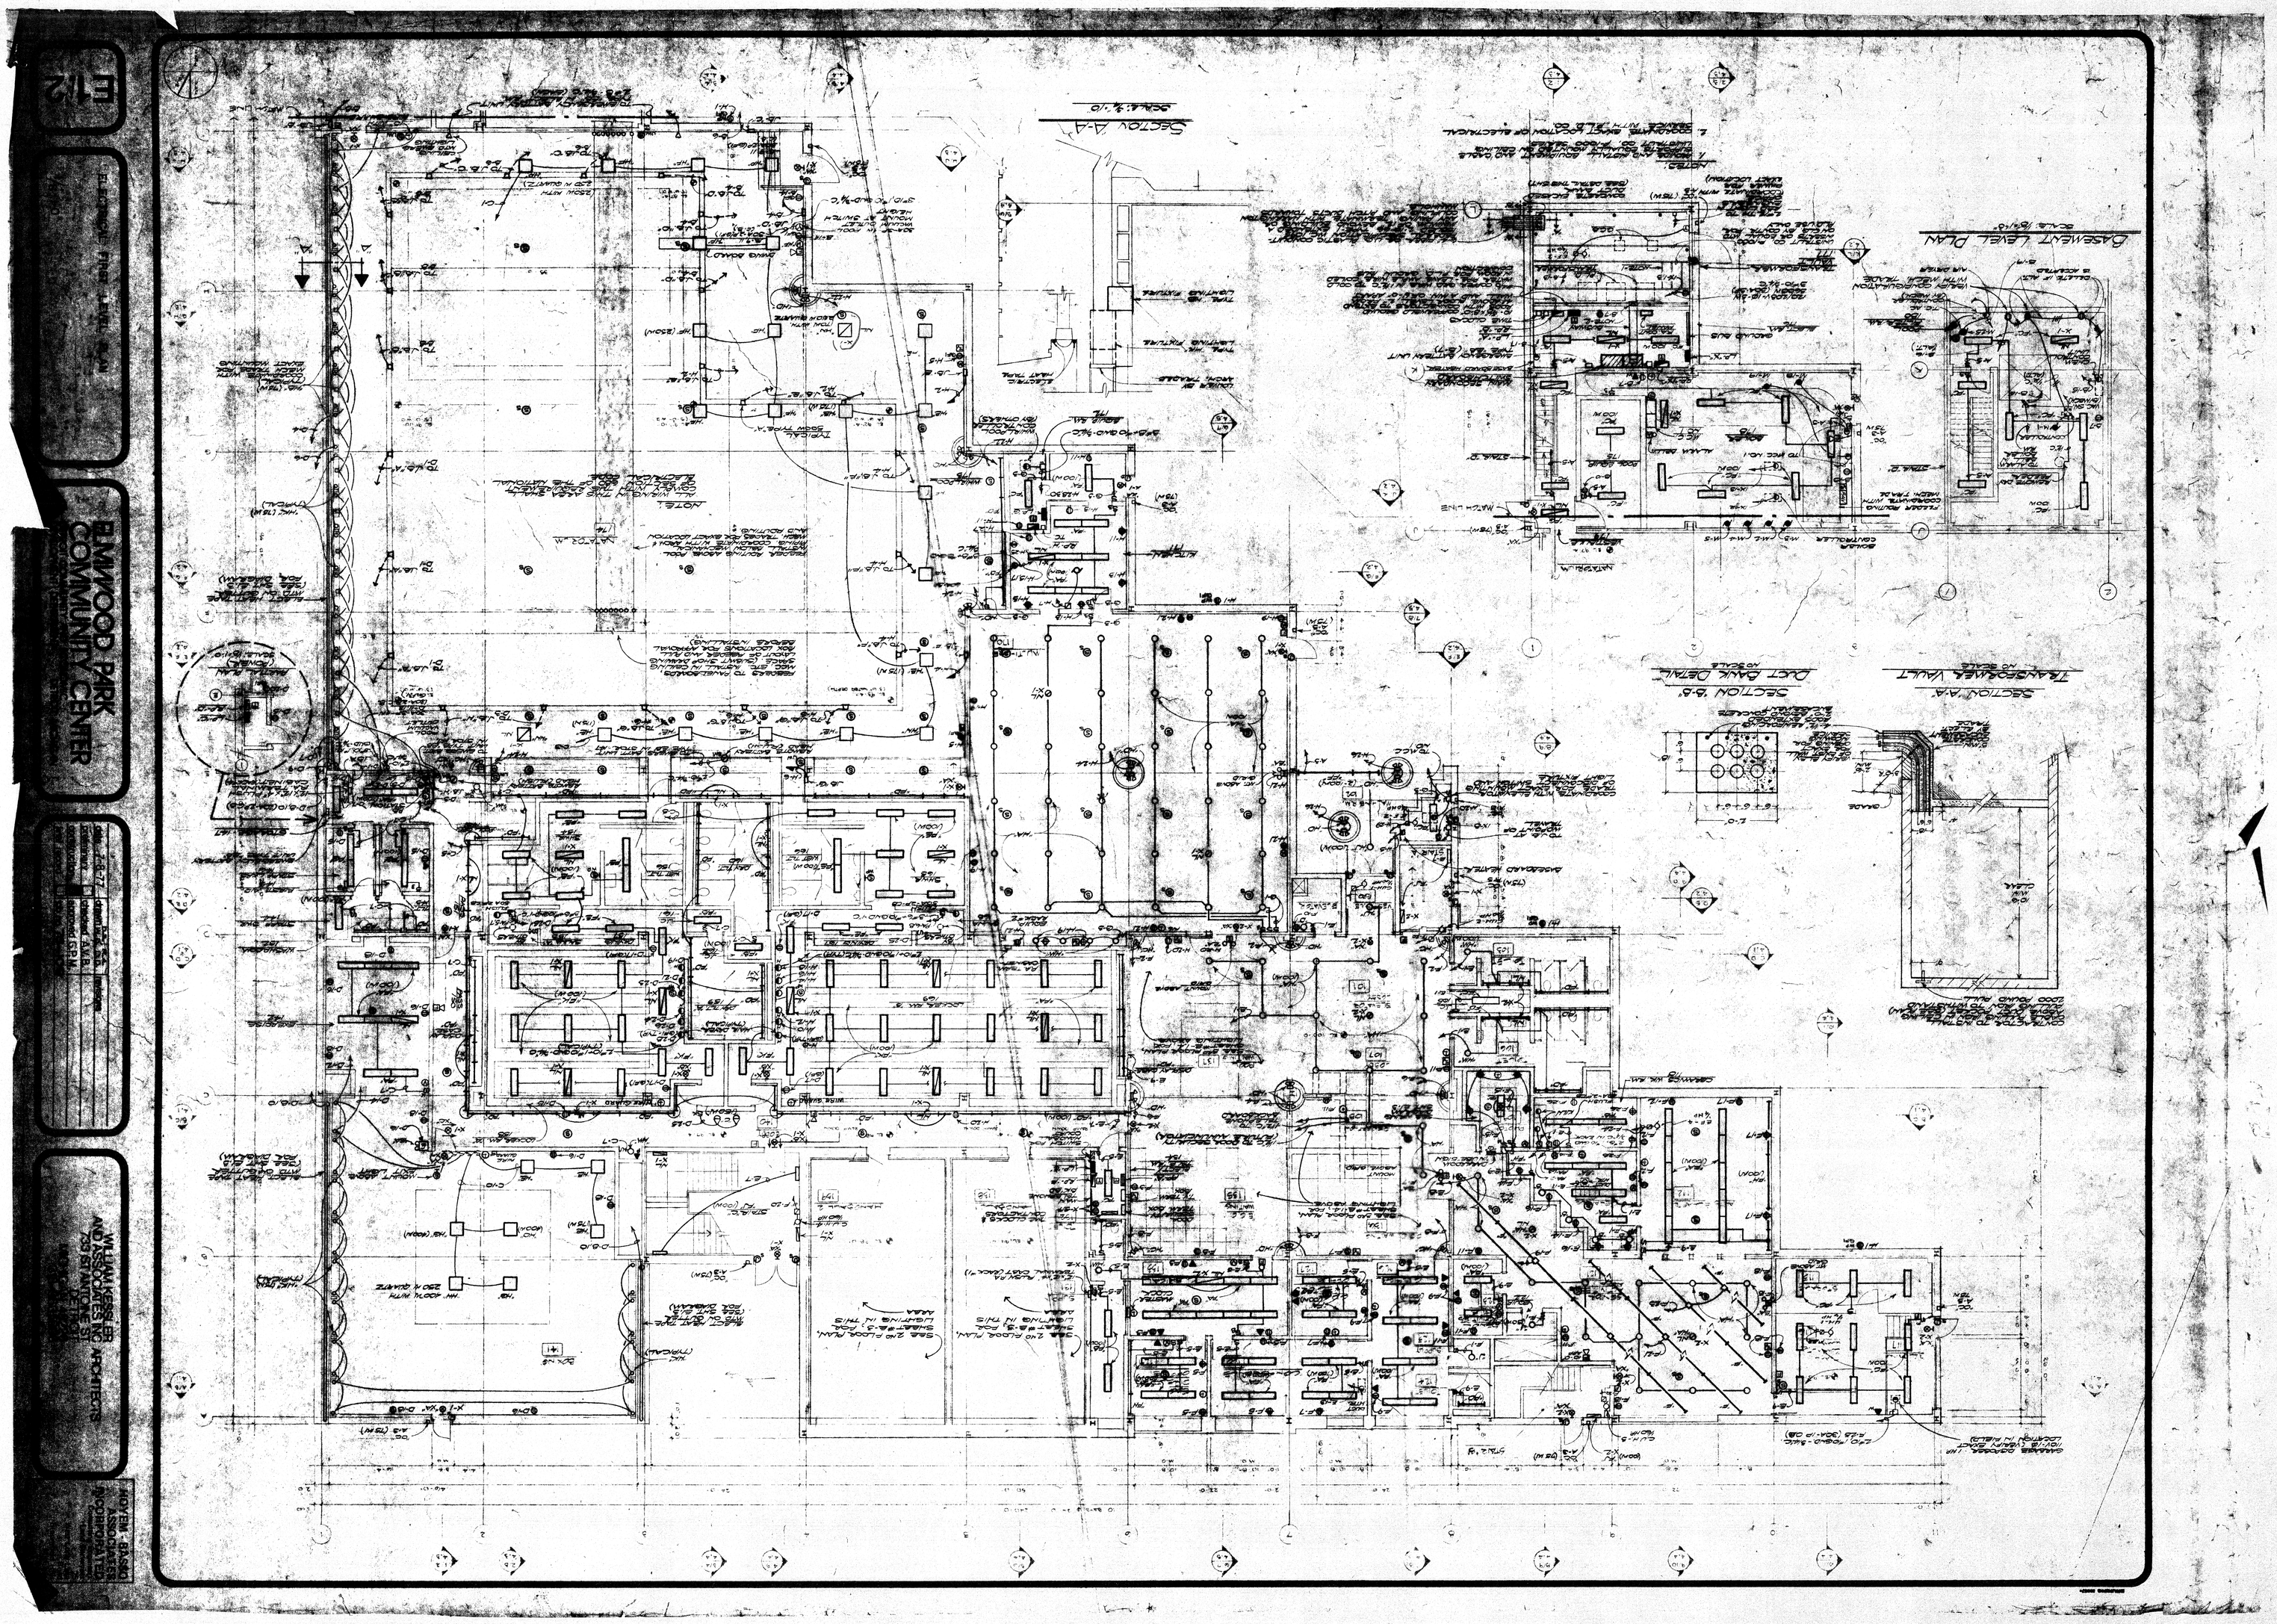
E-12
ELMWOOD PARK
COMMUNITY CENTER
WILLIAM KESSLER
AND ASSOCIATES, INC. ARCHITECTS
759 ST ANTOINE ST
DETROIT, MICHIGAN 48226
NOVEM GARD
ASSOCIATES
INCORPORATED
SECTION A-A
SCALE: 1/4"=1'-0"
BASEMENT LEVEL PLAN
SCALE: 1/8"=1'-0"
SECTION B-B
DUCT BANK DETAIL
NO SCALE
TRANSFORMER VAULT
NO SCALE