ROUTE	COUNTY	PROJECT	CONTROL SECTION	SHEET NO.
I-75	WAYNE	—	82252	185

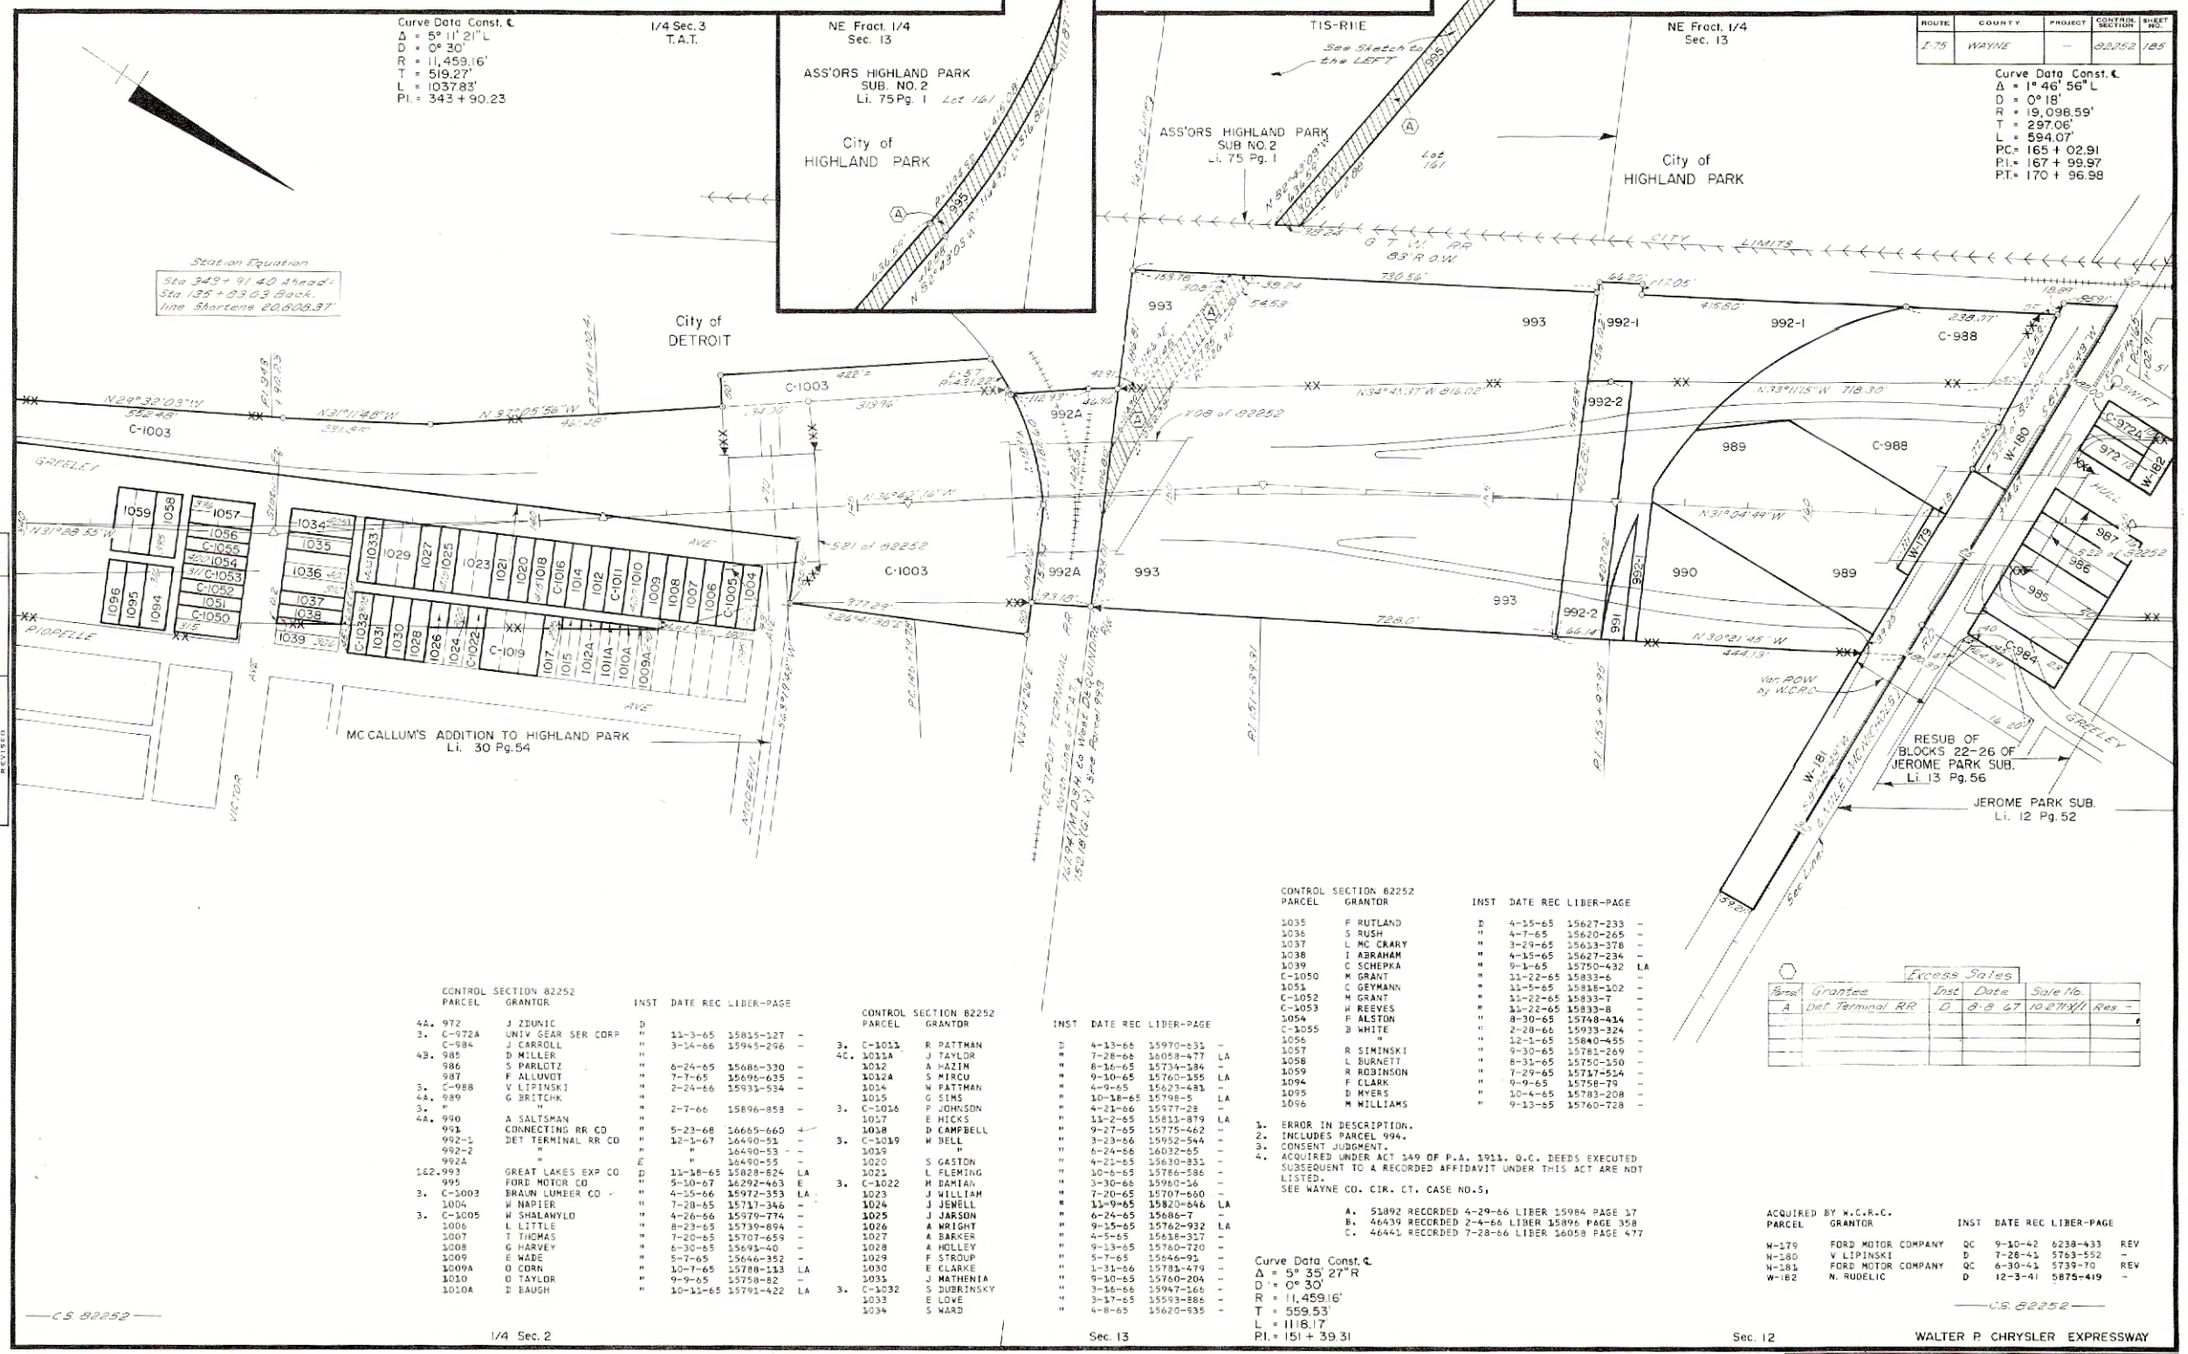

OPERATION	BY	DATE
TRACED	A. Schultz	11-1-71
PROOFED	A. Schultz	12-1-71
PRINTED		12-1-71
INKED	Reviewed	3-3-72
CHECKED		
REVIEWED		
REVISED		
REVISED		

CONTROL SECTION 82252

PARCEL	GRANTOR	INST	DATE	REC	LIBER-PAGE	
4A. 972	J ZDUNIC	D				
3. C-972A	UNIV GEAR SER CORP	"	11-3-65	15815-127		-
C-984	J CARROLL	"	3-14-66	15945-296		-
4B. 985	D MILLER	"				
986	S PARLOTZ	"	6-24-65	15686-330		-
987	F ALLUVOT	"	7-7-65	15696-635		-
3. C-988	V LIPINSKI	"	2-24-66	15931-534		-
4A. 989	G BRITCHK	"				
3. "	"	"	2-7-66	15896-858		-
4A. 990	A SALTSMAN	"				
991	CONNECTING RR CO	"	5-23-68	16665-660		4
992-1	DET TERMINAL RR CO	"	12-1-67	16490-53		-
992-2	"	"	"	16490-53		-
992A	"	E	"	16490-55		-
182.993	GREAT LAKES EXP CO	D	11-18-65	15828-824	LA	
995	FORD MOTOR CO	"	5-10-67	16292-463	E	
3. C-1003	BRAUN LUMBER CO	"	4-15-66	15972-353	LA	
1004	W NAPIER	"	7-28-65	15717-346		-
3. C-1005	W SHALAWYLO	"	4-26-66	15979-774		-
1006	L LITTLE	"	8-23-65	15739-894		-
1007	T THOMAS	"	7-20-65	15707-659		-
1008	G HARVEY	"	6-30-65	15691-40		-
1009	E WADE	"	5-7-65	15646-352		-
1009A	O CORN	"	10-7-65	15788-113	LA	
1010	O TAYLOR	"	9-9-65	15758-82		-
1010A	D BAUGH	"	10-11-65	15791-422	LA	

CONTROL SECTION 82252

PARCEL	GRANTOR	INST	DATE	REC	LIBER-PAGE	
3. C-1011	R PATTMAN	D	4-13-66	15970-631		-
4C. 1011A	J TAYLOR	"	7-28-66	16058-477	LA	
1012	A HAZIM	"	8-16-65	15734-384		-
1012A	S MIRCU	"	9-10-65	15760-155	LA	
1014	W PATTMAN	"	4-9-65	15623-481		-
1015	G SIMS	"	10-18-65	15798-5	LA	
3. C-1016	P JOHNSON	"	4-21-66	15977-28		-
1017	E HICKS	"	11-2-65	15811-879	LA	
1018	D CAMPBELL	"	9-27-65	15775-462		-
3. C-1019	W BELL	"	3-23-66	15952-544		-
1019	"	"	6-24-66	16032-65		-
1020	S GASTON	"	4-21-65	15630-831		-
1021	L FLEMING	"	10-6-65	15786-586		-
3. C-1022	H DAMIAN	"	3-30-66	15960-16		-
1023	J WILLIAM	"	7-20-65	15707-660		-
1024	J JEWELL	"	11-9-65	15820-646	LA	
1025	J JARSON	"	6-24-65	15686-7		-
1026	A WRIGHT	"	9-15-65	15762-932	LA	
1027	A BARKER	"	4-5-65	15618-317		-
1028	A HOLLEY	"	9-13-65	15760-720		-
1029	F STROUP	"	5-7-65	15646-91		-
1030	E CLARKE	"	1-31-66	15781-479		-
1031	J MATHENIA	"	9-10-65	15760-204		-
3. C-1032	S DUBRINSKY	"	3-16-66	15947-166		-
1033	E LOVE	"	3-17-65	15593-886		-
1034	S WARD	"	4-8-65	15620-935		-

CONTROL SECTION 82252

PARCEL	GRANTOR	INST	DATE	REC	LIBER-PAGE	
1035	F RUTLAND	D	4-15-65	15627-233		-
1036	S RUSH	"	4-7-65	15620-265		-
1037	L MC CRARY	"	3-29-65	15613-378		-
1038	I ABRAHAM	"	4-15-65	15627-234		-
1039	C SCHEPKA	"	9-1-65	15750-432	LA	
C-1050	M GRANT	"	11-22-65	15833-6		-
1051	C GEYMANN	"	11-5-65	15818-102		-
C-1052	M GRANT	"	11-22-65	15833-7		-
C-1053	W REEVES	"	11-22-65	15833-8		-
1054	F ALSTON	"	8-30-65	15748-414		-
C-1055	B WHITE	"	2-28-66	15933-324		-
1056	"	"	12-1-65	15840-455		-
1057	R SIMINSKI	"	9-30-65	15781-269		-
1058	L BURNETT	"	8-31-65	15750-150		-
1059	R ROBINSON	"	7-29-65	15717-514		-
1094	F CLARK	"	9-9-65	15758-79		-
1095	D MYERS	"	10-4-65	15783-208		-
1096	M WILLIAMS	"	9-13-65	15760-728		-

1. ERROR IN DESCRIPTION.
2. INCLUDES PARCEL 994.
3. CONSENT JUDGMENT.
4. ACQUIRED UNDER ACT 149 OF P.A. 1911. Q.C. DEEDS EXECUTED SUBSEQUENT TO A RECORDED AFFIDAVIT UNDER THIS ACT ARE NOT LISTED.
   SEE WAYNE CO. CIR. CT. CASE NO.5,

   A. 51892 RECORDED 4-29-66 LIBER 15984 PAGE 17
   B. 46439 RECORDED 2-4-66 LIBER 15895 PAGE 958
   C. 46441 RECORDED 7-28-66 LIBER 16058 PAGE 477

Curve Data Const. ℄
Δ = 5° 35' 27" R
D = 0° 30'
R = 11,459.16'
T = 559.53'
L = 1118.17
PI. = 151 + 39.31

Excess Sales

Parcel	Grantee	Inst	Date	Sale No.	
A	Det. Terminal RR	D	8-8-67	10271X/1	Res. -

ACQUIRED BY W.C.R.C.

PARCEL	GRANTOR	INST	DATE	REC	LIBER-PAGE	
W-179	FORD MOTOR COMPANY	QC	9-10-42	6238-433		REV
W-180	V. LIPINSKI	D	7-28-41	5763-552		-
W-181	FORD MOTOR COMPANY	QC	6-30-41	5739-70		REV
W-182	N. RUDELIC	D	12-3-41	5875-419		-

C.S. 82252

FILE NO.	ROUTE	PROJECT	CONTROL SECTION	SHEET NO.
82-R-1	I-75	—	82252	185