| ROUTE | COUNTY | PROJECT | CONTROL SECTION | SHEET NO. |
|---|---|---|---|---|
| US-12 | WAYNE | 82-10 | 82061 | 255 |

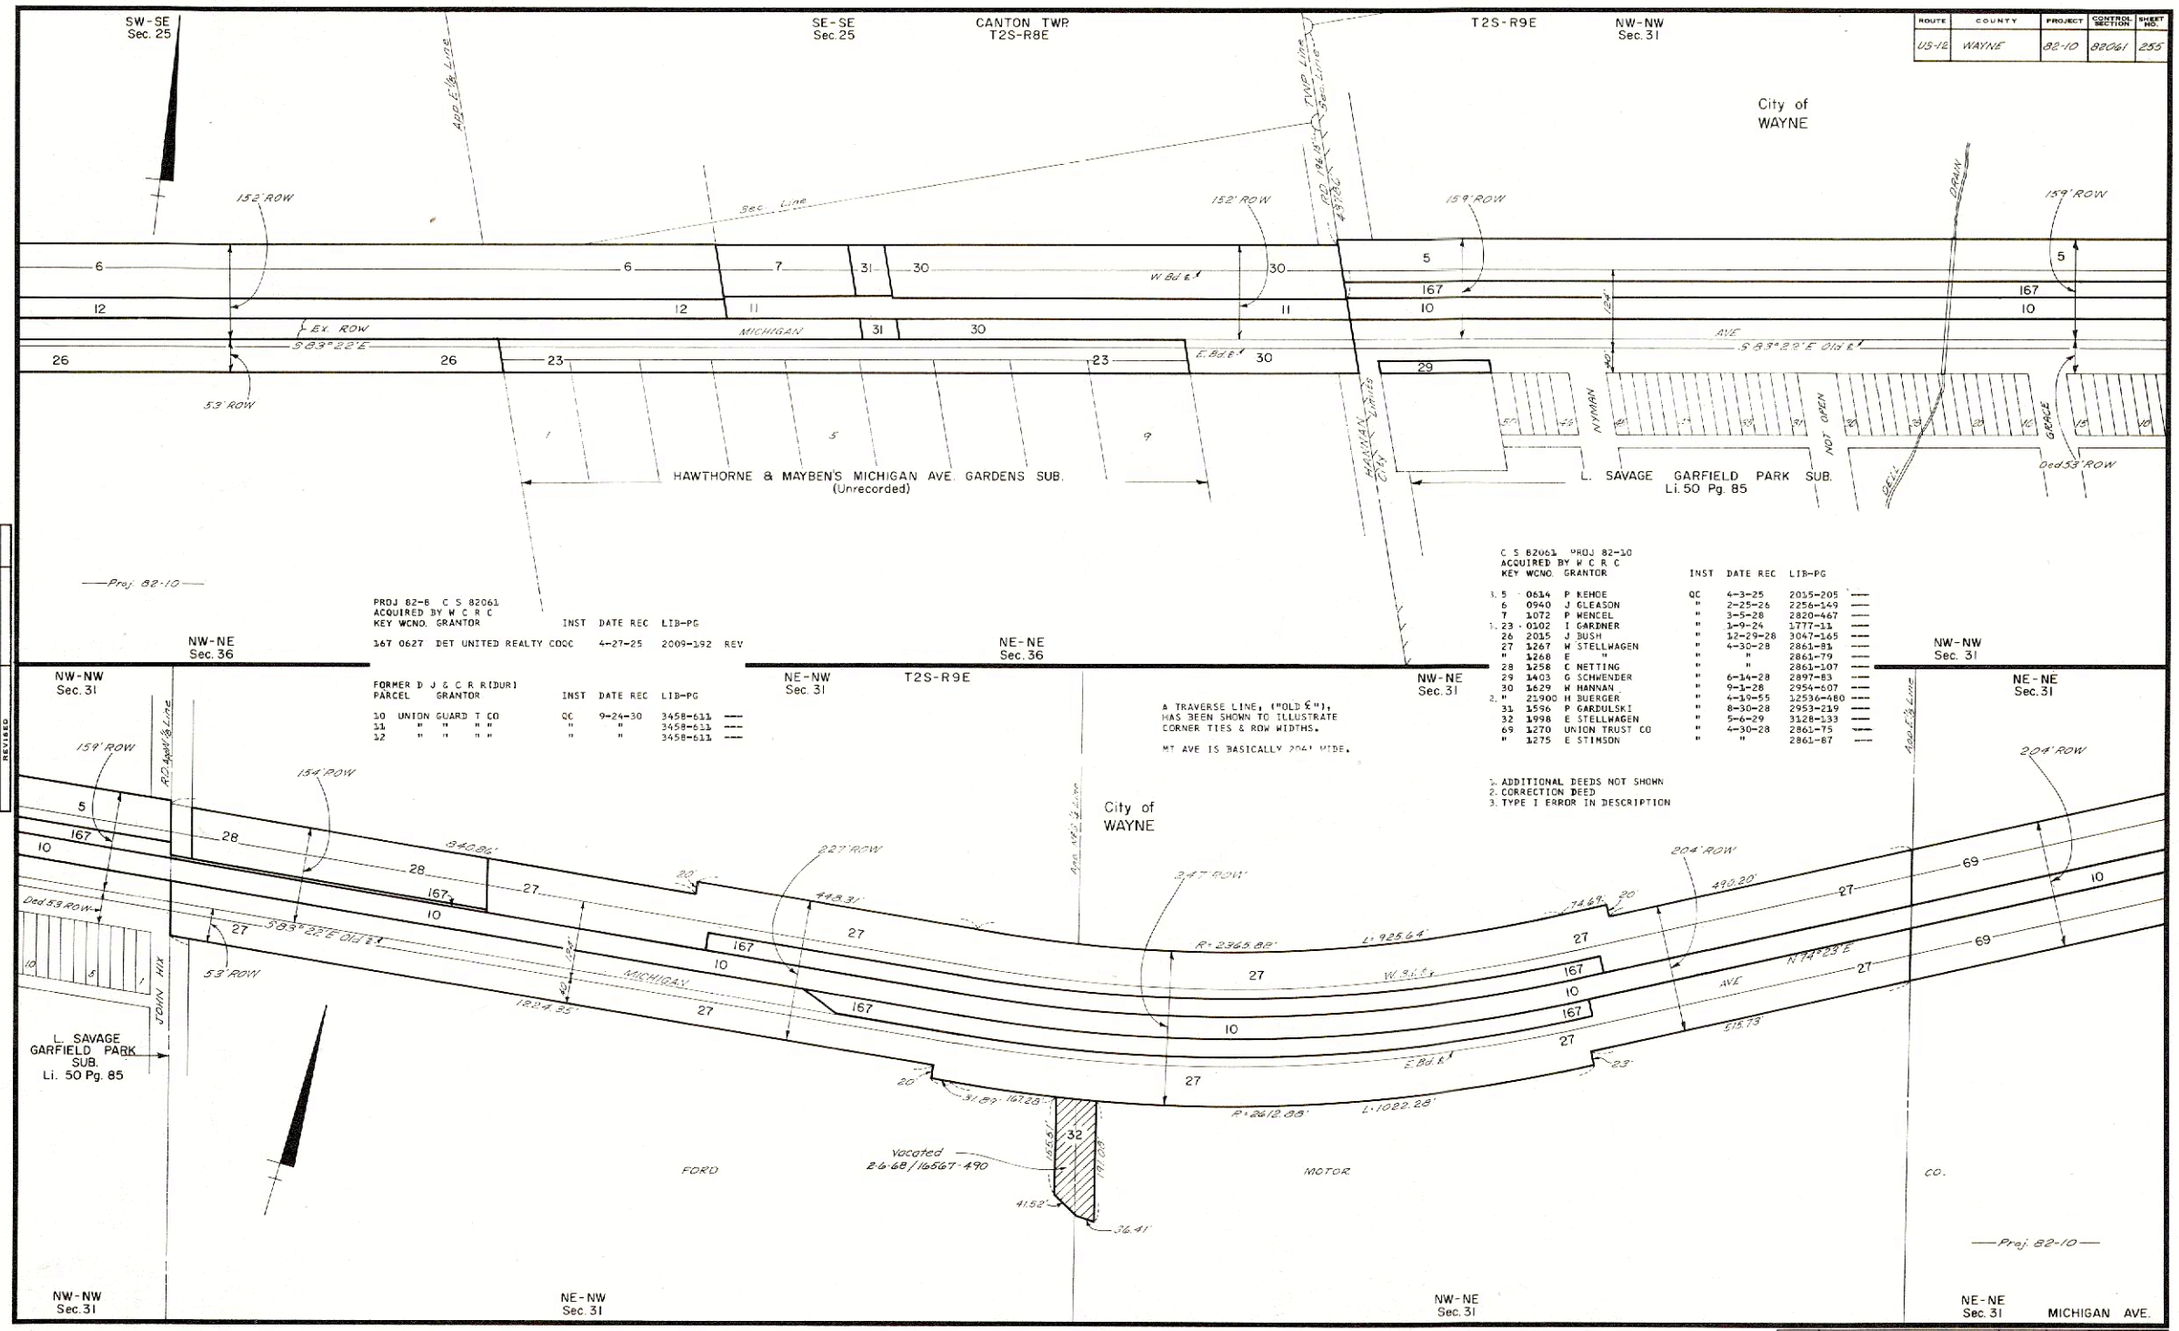


PROJ 82-6 C S 82061
ACQUIRED BY W C R C

| KEY WCNO. | GRANTOR | INST | DATE REC | LIB-PG | |
|---|---|---|---|---|---|
| 167 0627 | DET UNITED REALTY COOC | | 4-27-25 | 2009-192 | REV |

FORMER D J & C R R(DUR)

| PARCEL | GRANTOR | INST | DATE REC | LIB-PG | |
|---|---|---|---|---|---|
| 10 | UNION GUARD T CO | QC | 9-24-30 | 3458-611 | --- |
| 11 | " " " " | " | " | 3458-611 | --- |
| 12 | " " " " | " | " | 3458-611 | --- |

A TRAVERSE LINE, ("OLD ℄"), HAS BEEN SHOWN TO ILLUSTRATE CORNER TIES & ROW WIDTHS.

MT AVE IS BASICALLY 204' WIDE.

C S 82061 PROJ 82-10
ACQUIRED BY W C R C

| KEY WCNO. | GRANTOR | INST | DATE REC | LIB-PG | |
|---|---|---|---|---|---|
| 1.5 0614 | P KEHOE | QC | 4-3-25 | 2015-205 | --- |
| 6 0940 | J GLEASON | " | 2-25-26 | 2256-149 | --- |
| 7 1072 | P WENCEL | " | 3-5-28 | 2820-467 | --- |
| 1.23 0102 | I GARDNER | " | 1-9-24 | 1777-11 | --- |
| 26 2015 | J BUSH | " | 12-29-26 | 3047-165 | --- |
| 27 1267 | W STELLWAGEN | " | 4-30-28 | 2861-81 | --- |
| " 1268 | E " | " | " | 2861-79 | --- |
| 28 1258 | C NETTING | " | " | 2861-107 | --- |
| 29 1403 | G SCHWENDER | " | 6-14-28 | 2897-83 | --- |
| 30 1629 | W HANNAN | " | 9-1-28 | 2954-607 | --- |
| 2. " 21900 | H BUERGER | " | 4-19-55 | 12536-480 | --- |
| 31 1596 | P GARDULSKI | " | 8-30-28 | 2953-219 | --- |
| 32 1998 | E STELLWAGEN | " | 5-6-29 | 3128-133 | --- |
| 69 1270 | UNION TRUST CO | " | 4-30-28 | 2861-75 | --- |
| " 1275 | E STIMSON | " | " | 2861-87 | --- |

1. ADDITIONAL DEEDS NOT SHOWN
2. CORRECTION DEED
3. TYPE I ERROR IN DESCRIPTION

| OPERATION | BY | DATE |
|---|---|---|
| DRAWN | A. Schultz | 4-79 |
| CHECKED | A. Schultz | 10-79 |
| REVISED | | 8-79 |

| FILE NO. | 82-R-1 | ROUTE | PROJECT | CONTROL SECTION | SHEET NO. |
|---|---|---|---|---|---|
| | | US-12 | 82-10 | 82061 | 255 |